
This drawing is copyright Bernard Taylor Partnership Ltd and must not be copied or disclosed by or to any unauthorised persons without the prior written consent of Bernard Taylor Partnership Ltd

Do not scale from this drawing. Do not take measurements from the CAD base. Any discrepancies are to be reported to the architect for clarification.


All dimensions are to be checked on site prior to construction, manufacture of any components and ordering of materials and equipment.

All materials and workmanship to be in accordance with the current British Standards and codes of practice.

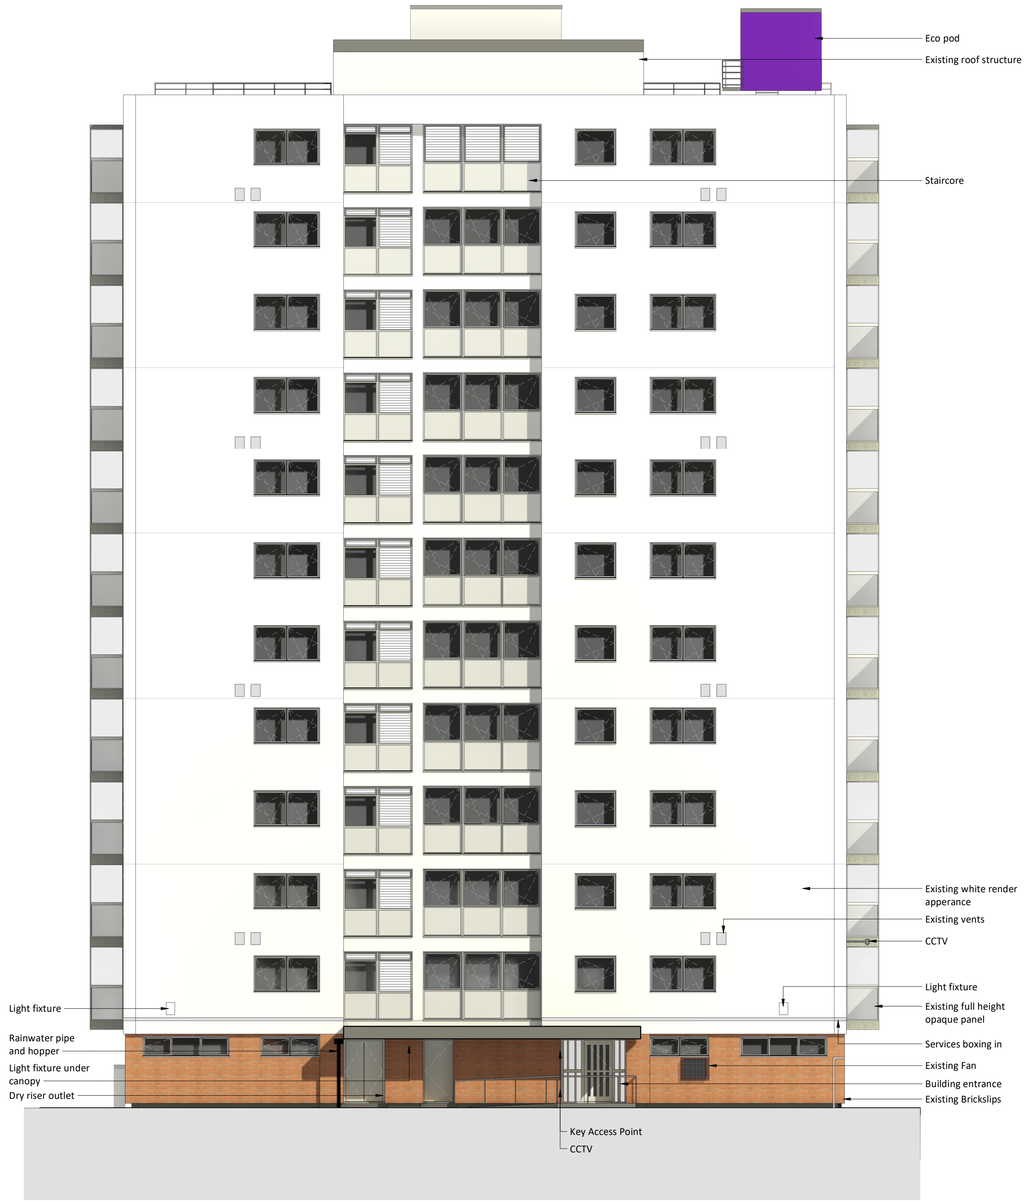


00 Front Elevation
1 : 100

1 0 1 2 3 4 5
SCALE 1:100 m

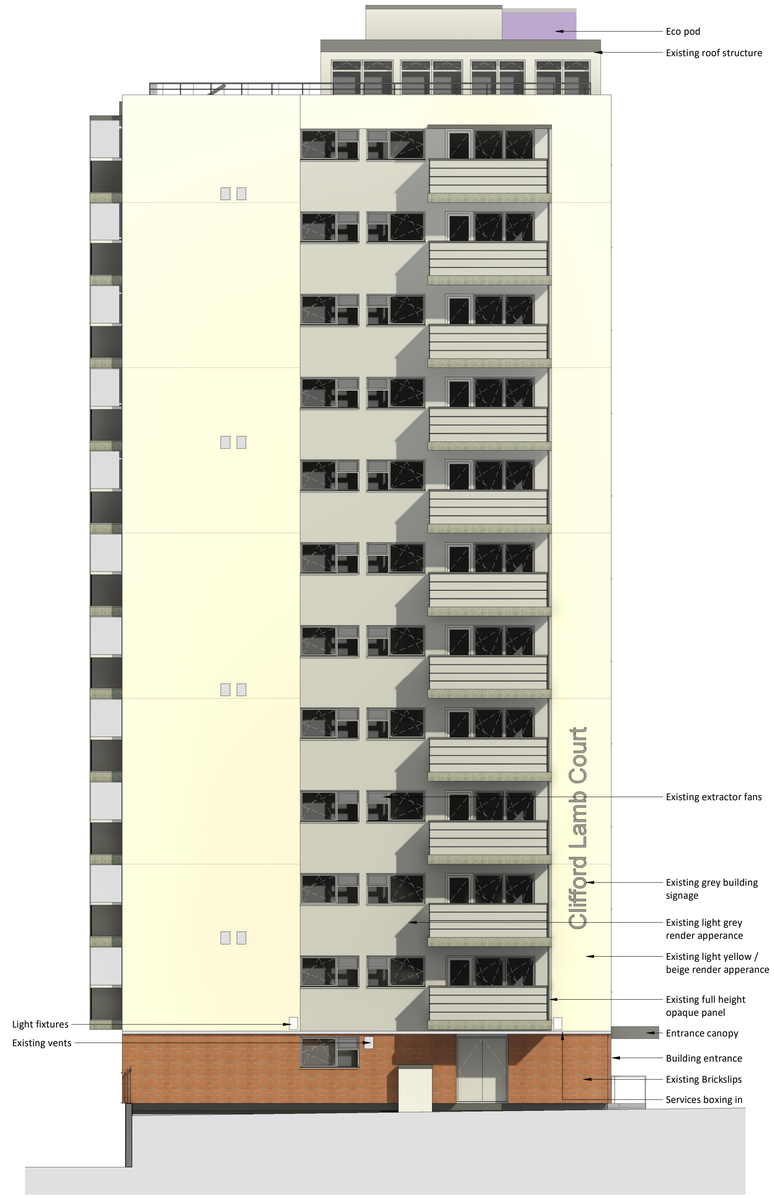

01 Gable Elevation
1 : 100

1 0 1 2 3 4 5
SCALE 1:100 m

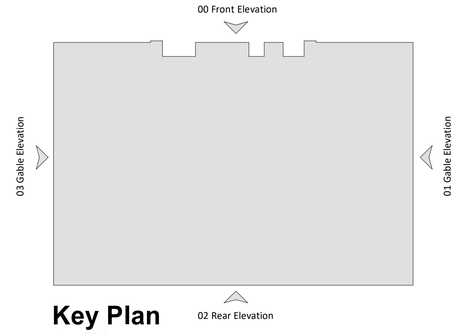

Key Plan
1 : 200

Rev	Date	Int	Description
A	12.03.24	JW	Existing drawings updated to match existing render colours following receipt of client sketch

btp ARCHITECTS
RIBA Chartered Practice

CLIENT:
Northwards Housing / Casey

PROJECT:
Clifford Lamb Court

DESCRIPTION:
Existing Elevations - Sheet 01

PURPOSE OF ISSUE:
Planning

DRAWN BY:	CHECKED	DATE:	SCALE @ A1:
JW	VS	06.02.24	As indicated

JOB NO:	STATUS CODE:	DRAWING NO:	REV
4321	S2	106	A

FILE IDENTIFIER:
CL-BTP-00-XE-DR-A-4321_106.A

Elizabeth House 486 Didsbury Road Heaton Mersey Stockport SK4 3BS
0161 443 1221 info@bernardtaylor.co.uK www.btparchitects.co.uk