

WINDOWS SOUTH EAST ELEVATION : CANAL STREET
LEFT HAND WINDOW


ALL LINES AND SIZES IN RED INSIDE BRICKWORK SIZES

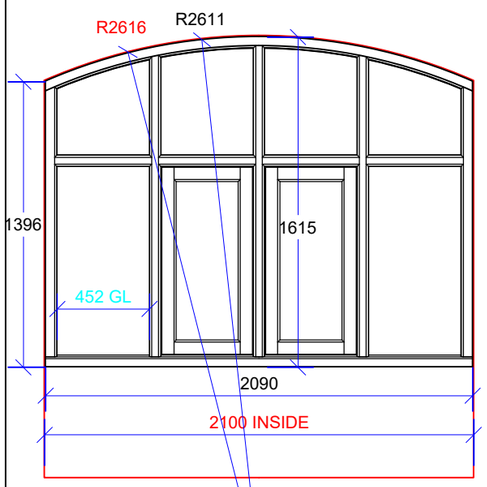


WINDOW 1
1615H X 2090W 1:30

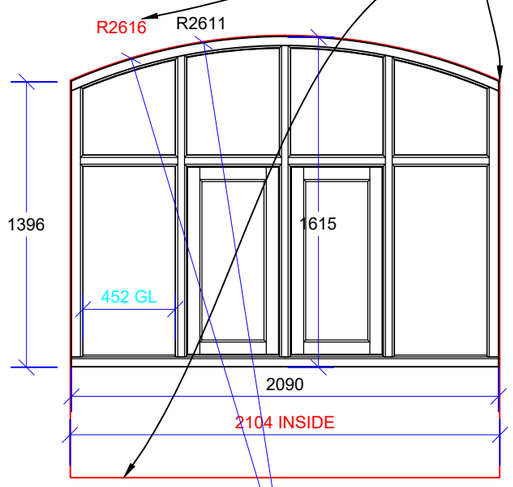



WINDOW 2
1615H X 2090W 1:30

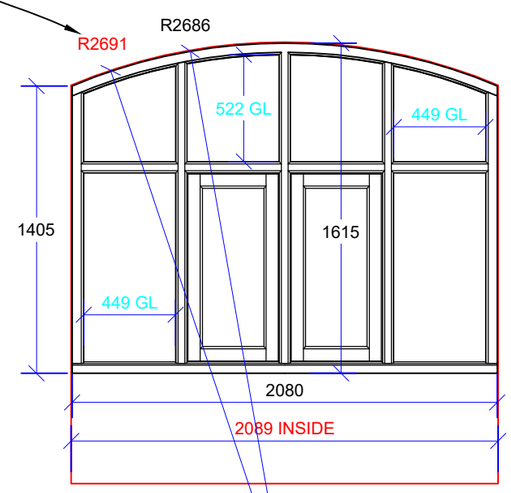



WINDOW 3
1615H X 2080W 1:30

DOOR AND
FRAMES 4
IN BETWEEN


WINDOWS SOUTH EAST ELEVATION : CANAL STREET
RIGHT HAND WINDOW

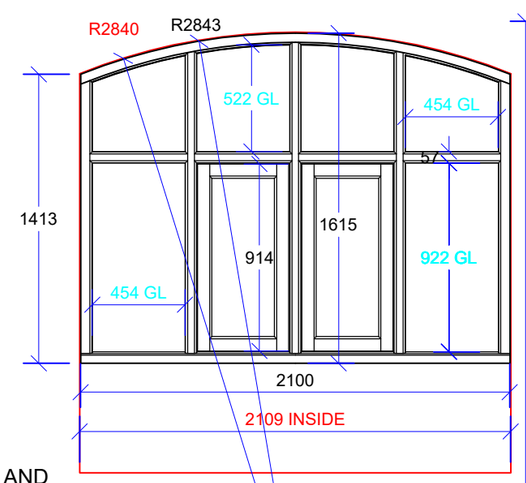


WINDOW 5
1615H X 2100W 1:30

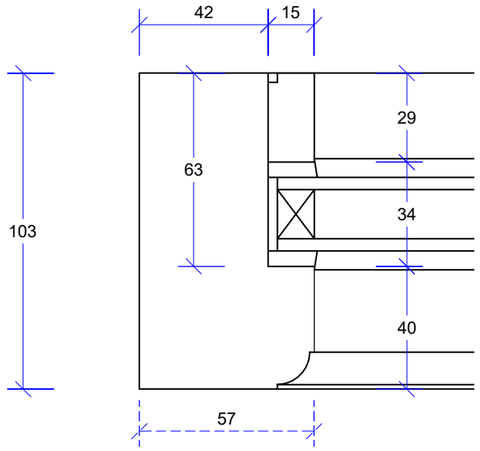



PLAN SECTION UPRIGHT 1:2

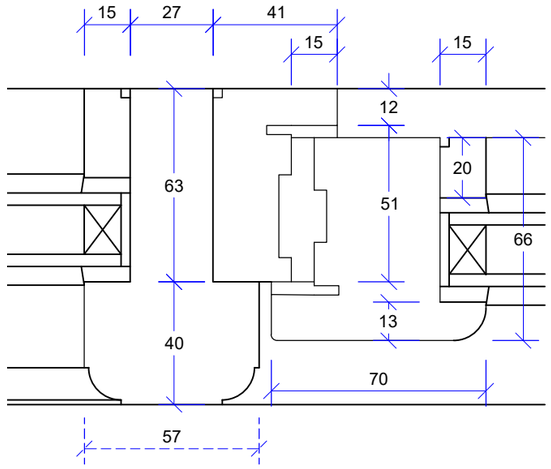



SECTION THROUGH MID UPRIGHT 1:2


ALL TIMBER SAPELE
PAINTED EXTERIOR GRAY RAL 7016
24MM TOUGHENED GLASS UNITS
BLACK SPACER BAR

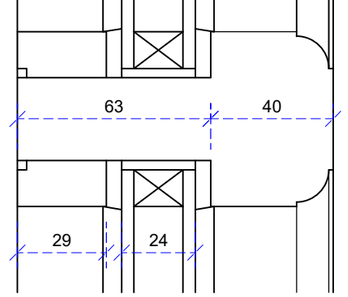



SECTION THROUGH MID TRANSOMS 1:2

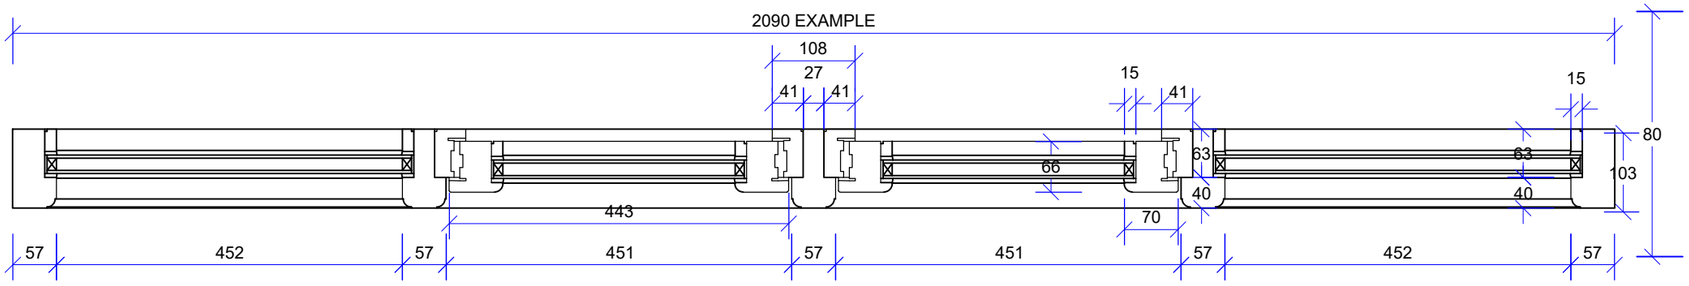


TYPICAL PLAN SECTION 1:8

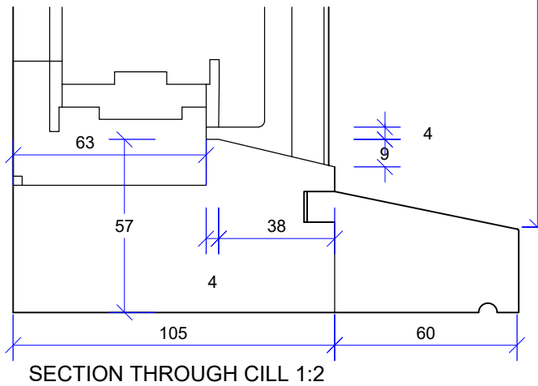


SECTION THROUGH CILL 1:2

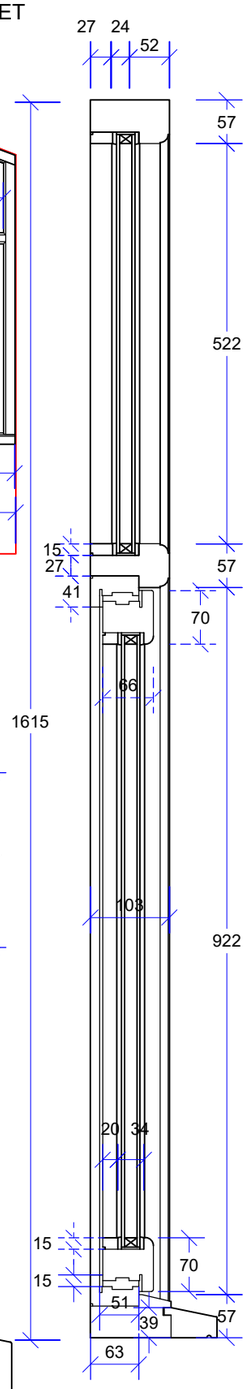


TYPICAL SECTION
THROUGH 1:8

ALL LINES AND SIZES IN RED INSIDE
BRICKWORK SIZES

DRAWING REVISION / AMENDMENT DETAILS

CLIENT: HANOVER SQ
PROJECT: MAYA
TITLE: SOUTH EAST WINDOWS
JOB NO: 2725
DRAWING NO: 001
REVISION: B
DATE: 19/01/2024
DRAWN BY: CRAIG MITCHELL
SCALE: AS NOTED
PAPER SIZE: A3


COPYRIGHT © 2022
THE INFORMATION ON THIS DRAWING IS THE SOLE COPYRIGHT OF BLOK PROJECTS AND MAY NOT BE COPIED OR REPRODUCED WITHOUT PRIOR CONSENT. ALL RIGHTS RESERVED.

DISCLAIMER
DRAWING IS INTENDED FOR ILLUSTRATIVE PURPOSES ONLY. FINAL DESIGN TO BE AGREED WITH CLIENT. ALL DIMENSIONS TO BE AGREED WITH CLIENT AND/OR CHECKED AGAINST SITE PRIOR TO MANUFACTURE.