
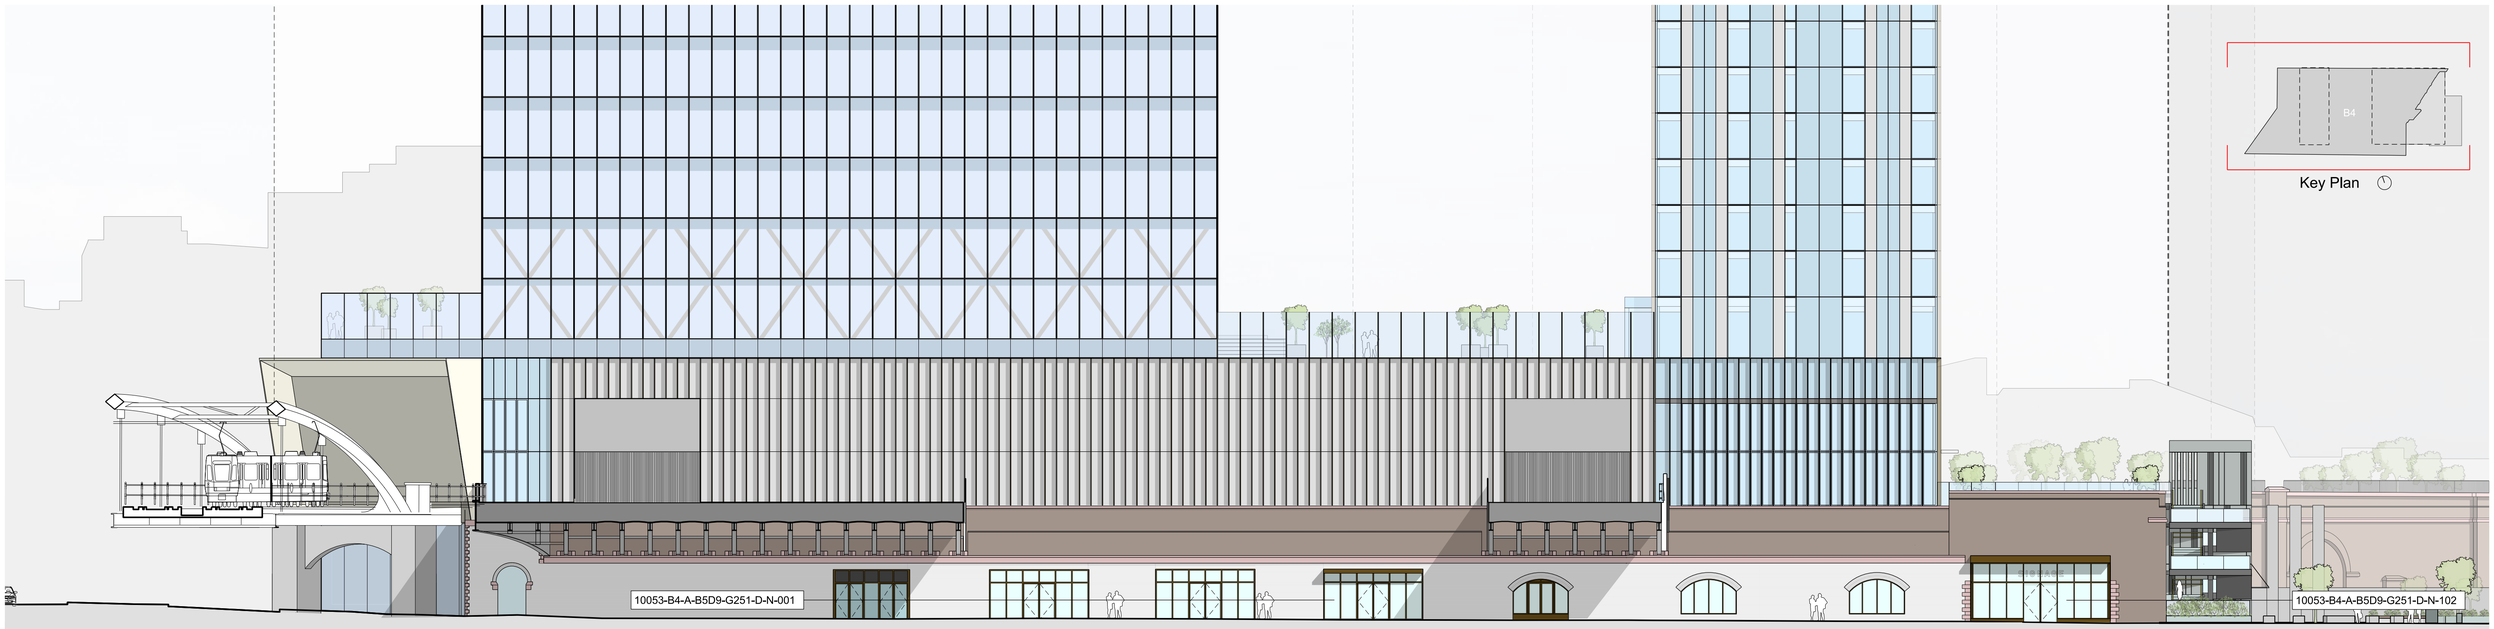


North Elevation

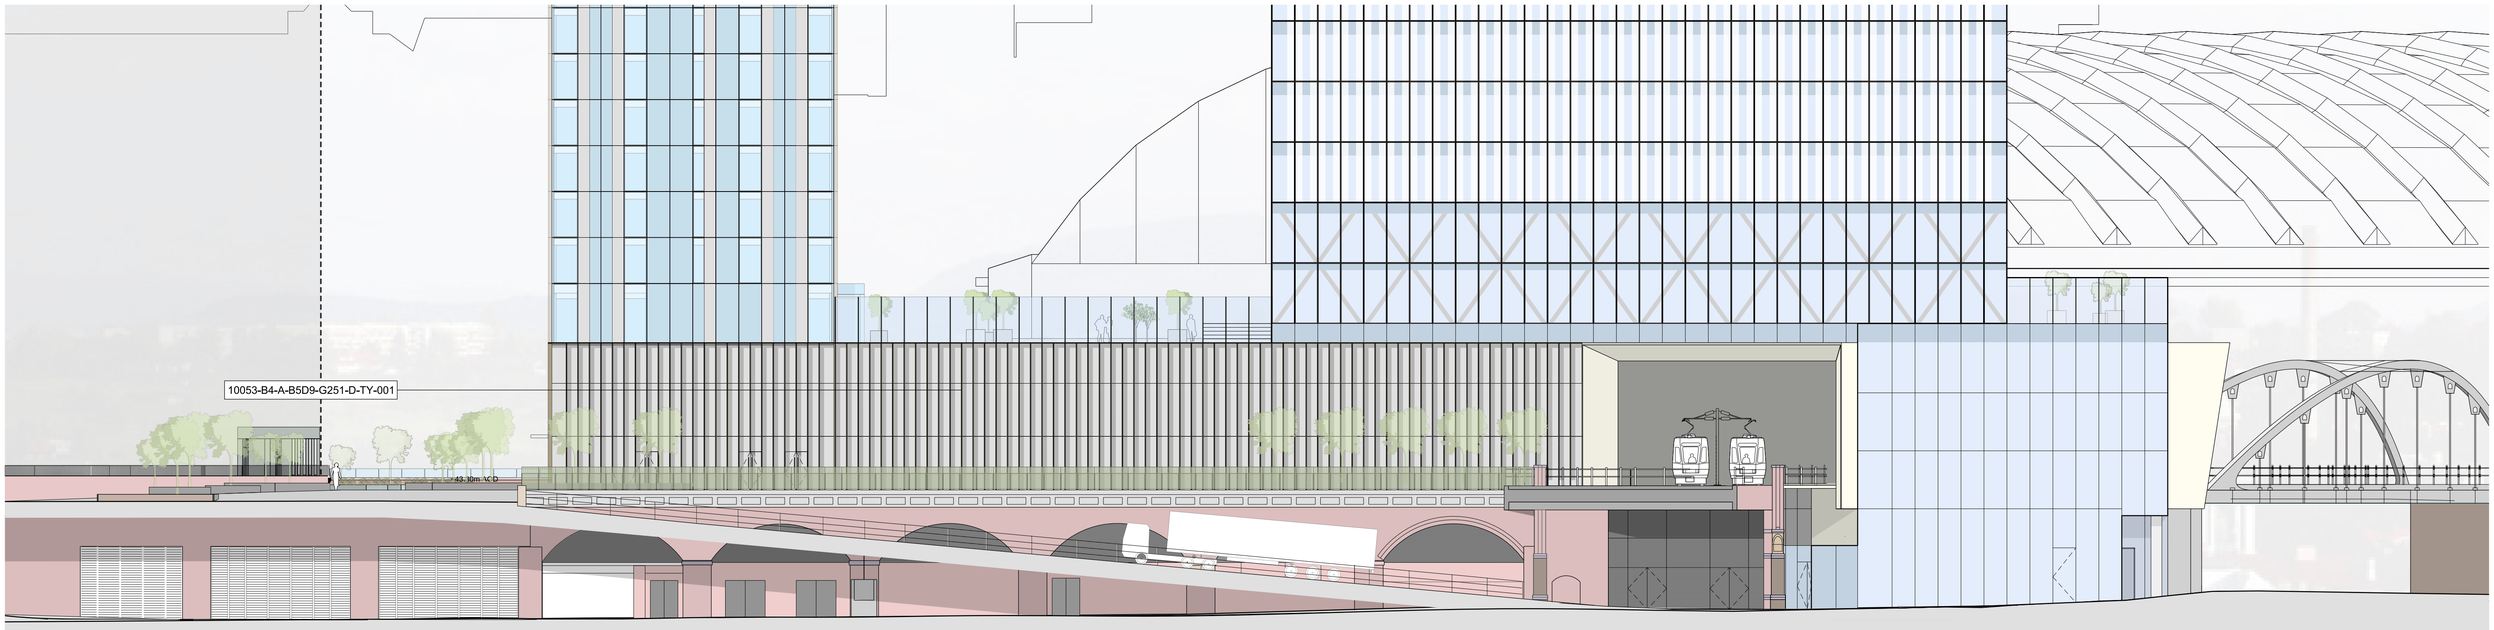

South Elevation

This drawing is copyright
Do not scale off dimensions.
All dimensions to be checked on site by contractor.
Contractor to report any dimensional discrepancies, errors or omissions prior to commencing on site.

Rev	Date	Description	Rev	Date	Description	Rev	Date	Description
00	17-03-2017	Planning Issue	06	04-04-2022	Minor Material Amendment Application			
01	30-04-2020	Minor Material Amendment Application	07	08-01-2024	Non-Material Amendment Application			
02	29-05-2020	Minor Material Amendment Application						
03	12-06-2020	Minor Material Amendment Application						
04	15-12-2020	Non-Material Amendment Application						
05	19-02-2021	Non-Material Amendment Application						

North

Project Title: Former Bauer Millet Site

Drawing Title: Building 4- Proposed North Elevation, Proposed South Elevation

Status: Planning

Scale: 1:400@ A3 / 1:200@ A1

Date: March 2017

Job No: 10053

Drawing No: 10053-B4-A-B5D9-G200-E-NS-001

Revision: 07

simpsonhaugh

MANCHESTER
Riverside, 4 Commercial St
Manchester, M15 4RQ
+44 (0)161 835 2340
www.simpsonhaugh.com

LONDON
5-8 Roberts Place
London, EC1R 0EB
+44 (0)20 7549 4000
mail@simpsonhaugh.com

© SimpsonHaugh Architects Ltd 2024