
This drawing is subject to copyright and is not to be reproduced in part or whole without approval.
Do not scale this drawing - check all dimensions on site.

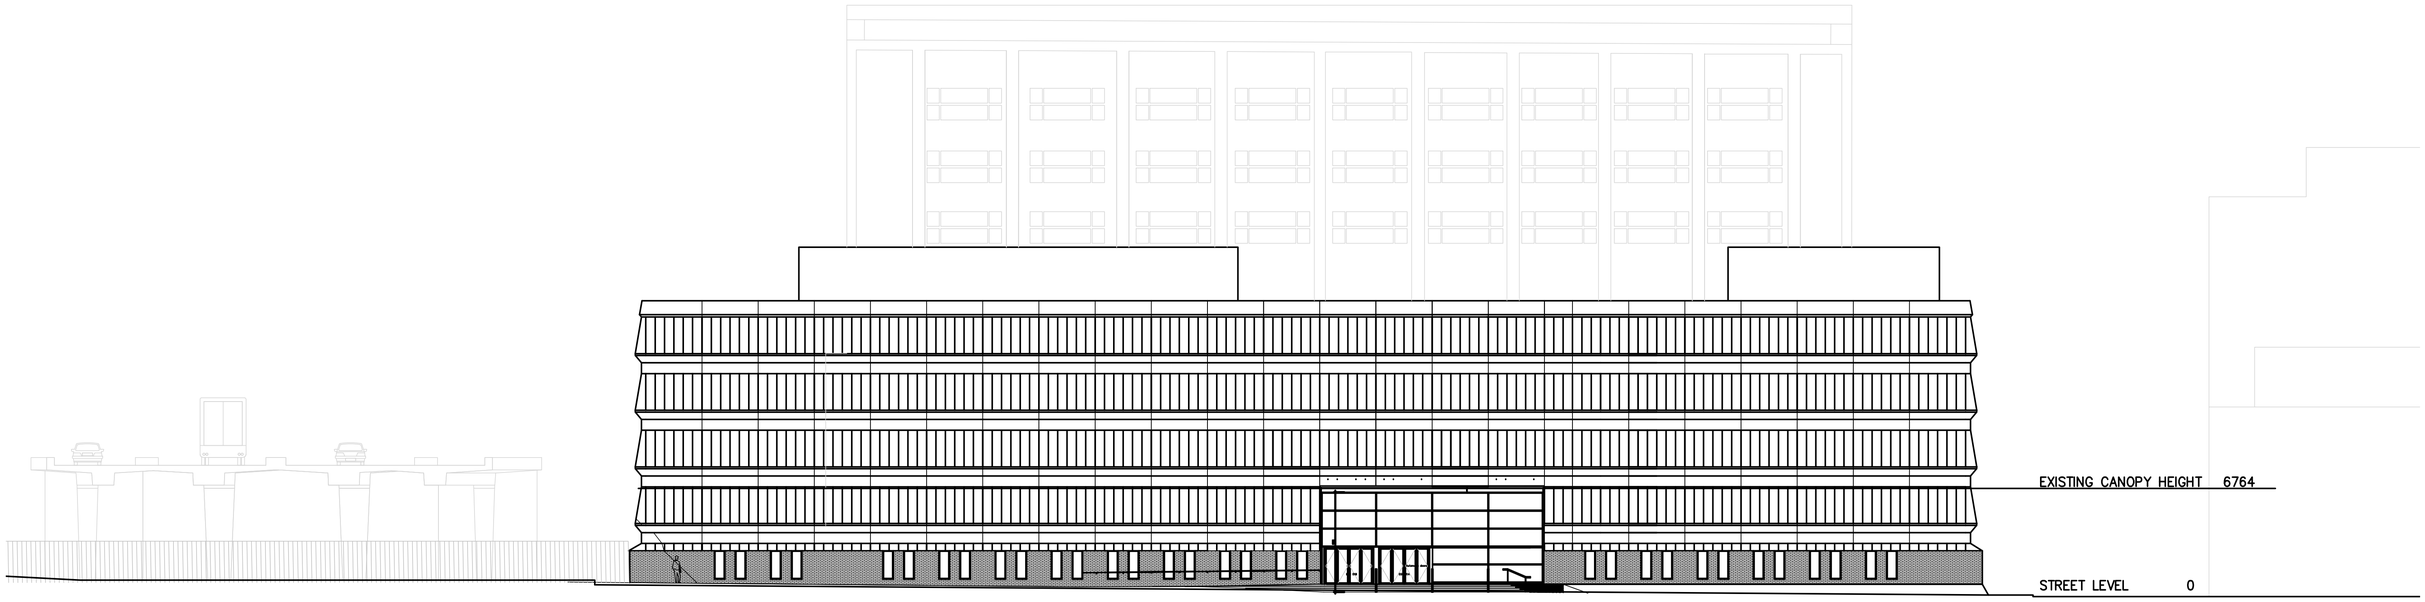

Rev.	Description	Date
P1	First Issue	03.06.2024

Client
Manchester Metropolitan University

Project
Library Decant Project
John Dalton East

Drawing Title
Existing Front Elevation

Drawn by	Checked by	Date
SO	SO/SB	03.06.2024

Status	Scale @ A1
S2	As Indicated

Job no.	Dwg.no.	Rev.
12534	JDE-CAA-XX-ZZ-DR-A-2100	P1

Cassidy+Ashton C+A
www.cassidyashton.co.uk
Architecture + Building Surveying + Town Planning
7 East Cliff, Preston, Lancashire, PR1 3JE 01772 258 356
10 Hunters Walk, Canal Street, Chester, CH1 4EB 01244 402 900