
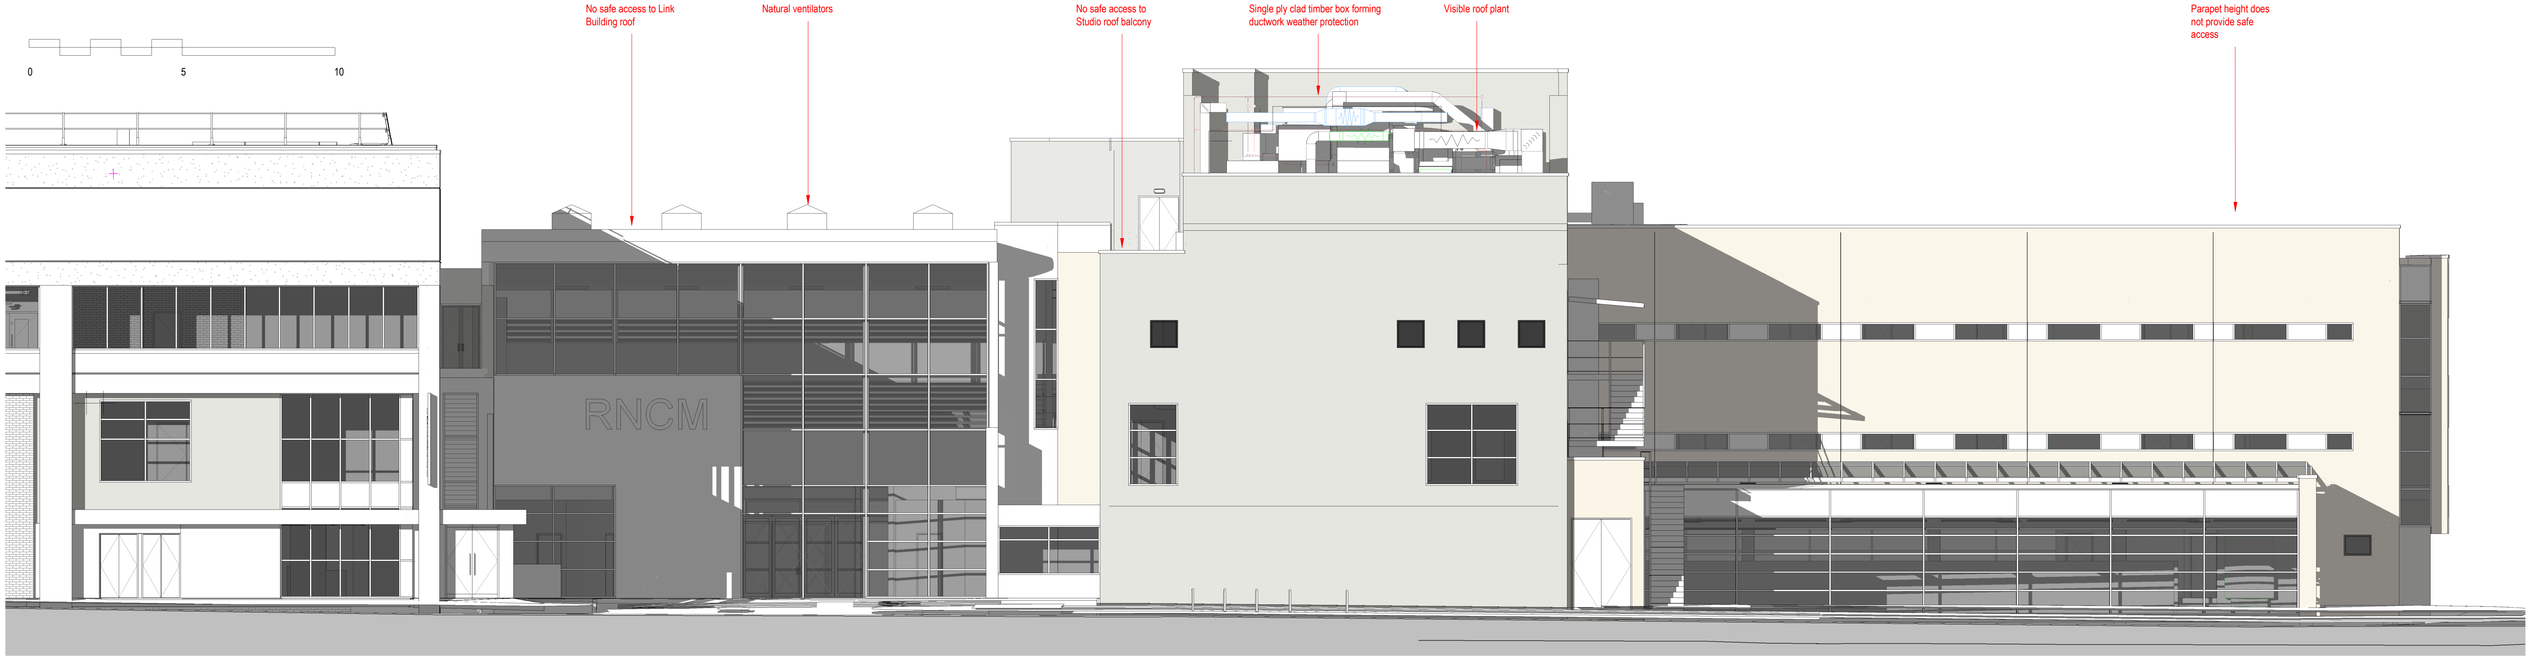


1 North Elevation_Existing

1 : 100

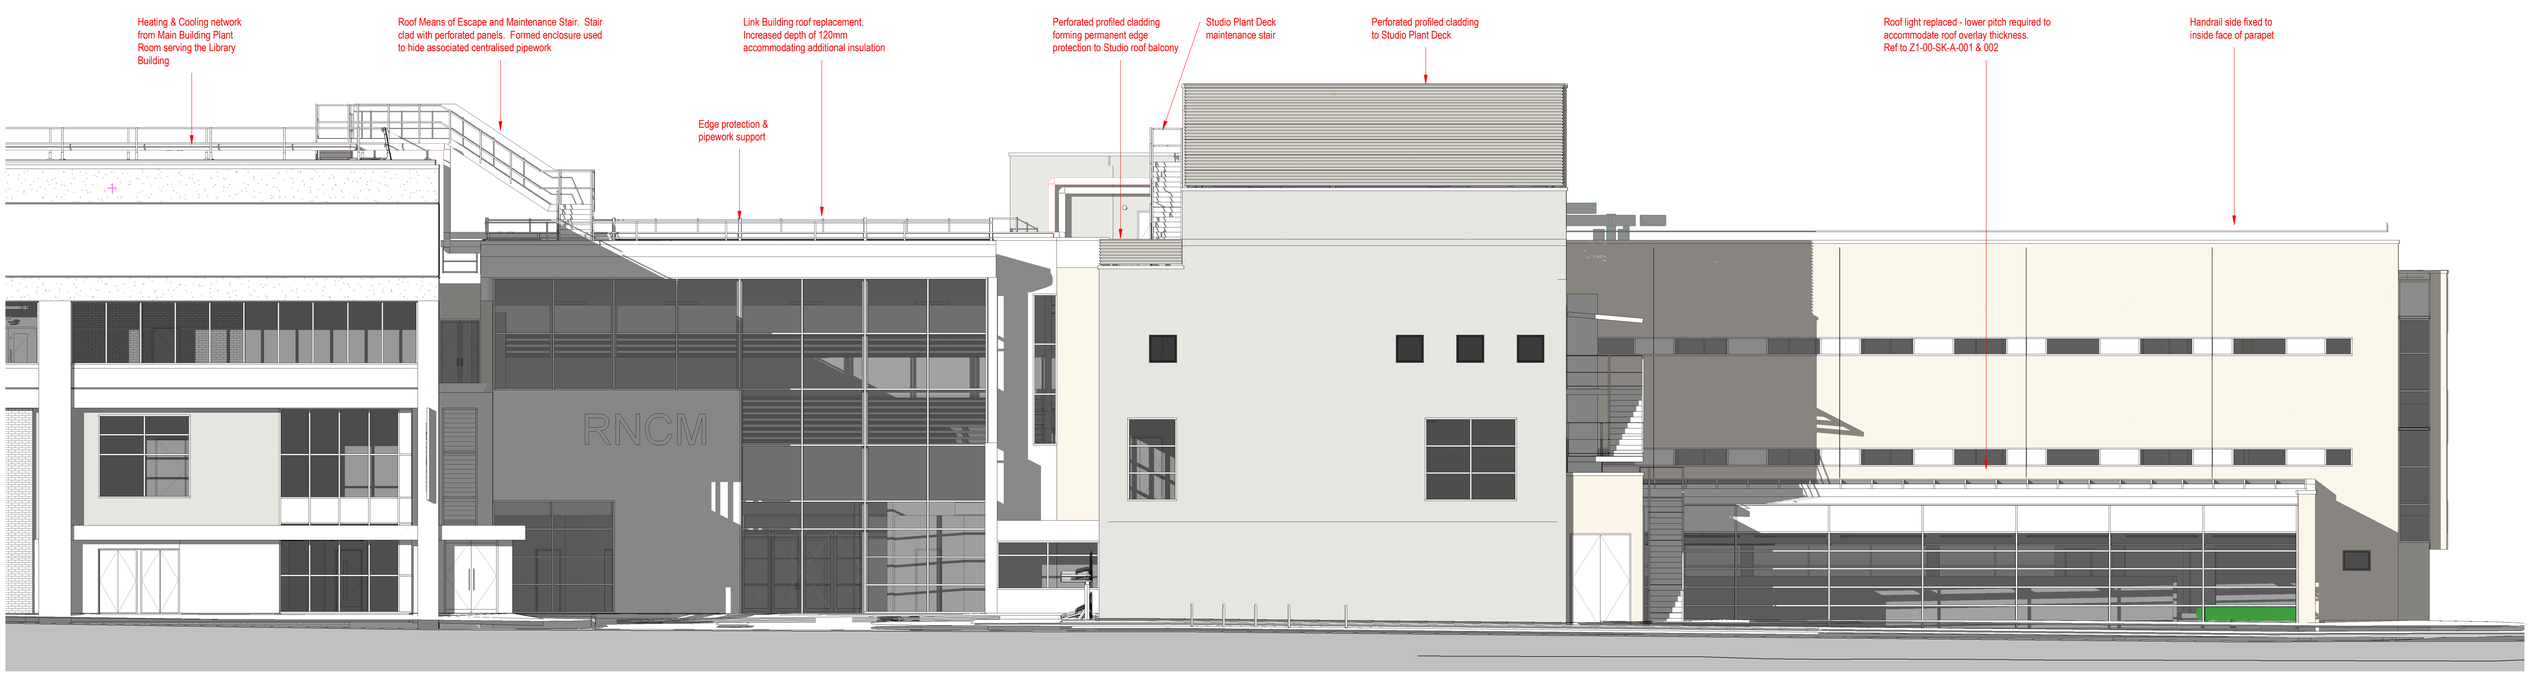

2 North Elevation_Proposed_Phase 18-4

1 : 100

IAN PALMER ARCHITECTS SHALL HAVE NO RESPONSIBILITY FOR ANY USE MADE OF THIS DOCUMENT OTHER THAN FOR THAT WHICH IT WAS PREPARED AND ISSUED.

ALL DIMENSIONS SHOULD BE CHECKED ON SITE.

DO NOT SCALE FROM THIS DRAWING

ANY DRAWING ERRORS OR DIVERGENCIES SHOULD BE BROUGHT TO THE ATTENTION OF IAN PALMER ARCHITECTS AT THE ADDRESS SHOWN BELOW.

BEFORE WORK COMMENCES ALL DRAWINGS SHALL BE READ IN CONJUNCTION ALL RELEVANT INFORMATION INCLUDING:
DESIGN RISK MANAGEMENT TOOLKIT (DRM)001 & 002

REVISION / DESCRIPTION	DRAWN	CHECKED	DATE
C02 Stair A1 omitted	ICP	ICP	10.06.24
C01 Construction Issue	ICP	ICP	03.06.24
P05 Fire Escape added	ICP	ICP	10.04.24
P04 General mods	ICP	ICP	19.03.24
P03 General mods	ICP	ICP	12.03.24
P02 General mods	ICP	ICP	05.03.24
P01 First issue	ICP	ICP	05.01.24

CLIENT

IAN PALMER ARCHITECTS
Haweswater
Moss Lane
Silverdale
Carnforth
Lancashire
LA5 0SS

Info@ianpalmerarchitects.com
www.ianpalmerarchitects.com

PROJECT TITLE: Royal Northern College of Music

P000001

DRAWING TITLE: North Elevations Existing & Proposed

SCALE: @ A1 1 : 100

DATE FIRST ISSUED: 25.01.24

DRAWING No.: PR1- IPA- Z1-18_4-GA-A-200502

REVISION: C02