
This drawing is for design intent **only**


Do Not Scale

If in doubt, ask. All discrepencies to be reported to the architect before manufacture, fabrication
Drawings are to be read in conjunction with all relevant specifications and consultant information


This drawing is not to be re produced without express permission of the architect and only used for the purposes shown within the titleblock status bar. This drawing and all associated designs indicated remain the copyright of the architect.

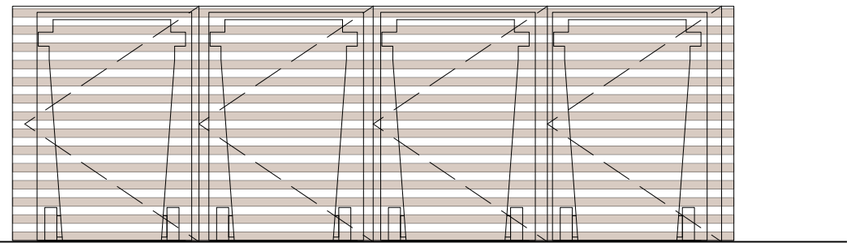

1 Front Elevation
Scale: 1:25

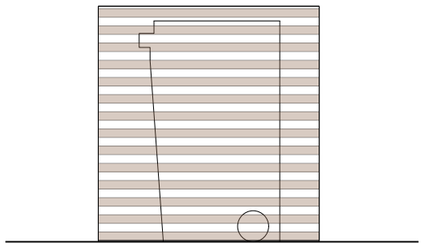

2 End Elevation
Scale: 1:25

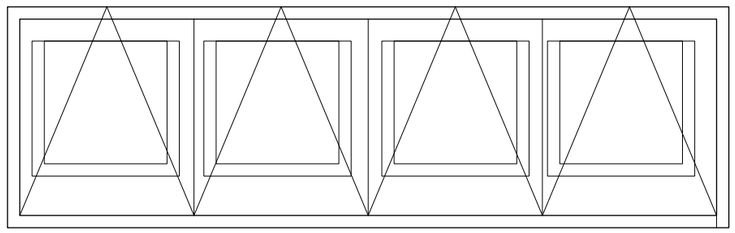

3 Plan View
Scale: 1:25

Keenamon Ltd

1729- Edge Lane

Refuse Store Details

dwg 1729-310 rev -

scale 1:25 @ A3

issued -

date 07/11/2021 drawn MM checked

mcnulty architects

mcnulty architects ltd
Designworks
The Colony Wilmslow
Altrincham Road
SK9 4LY

info@mcnultyarchitects.com

01625 468 991

RIBA Chartered Practice