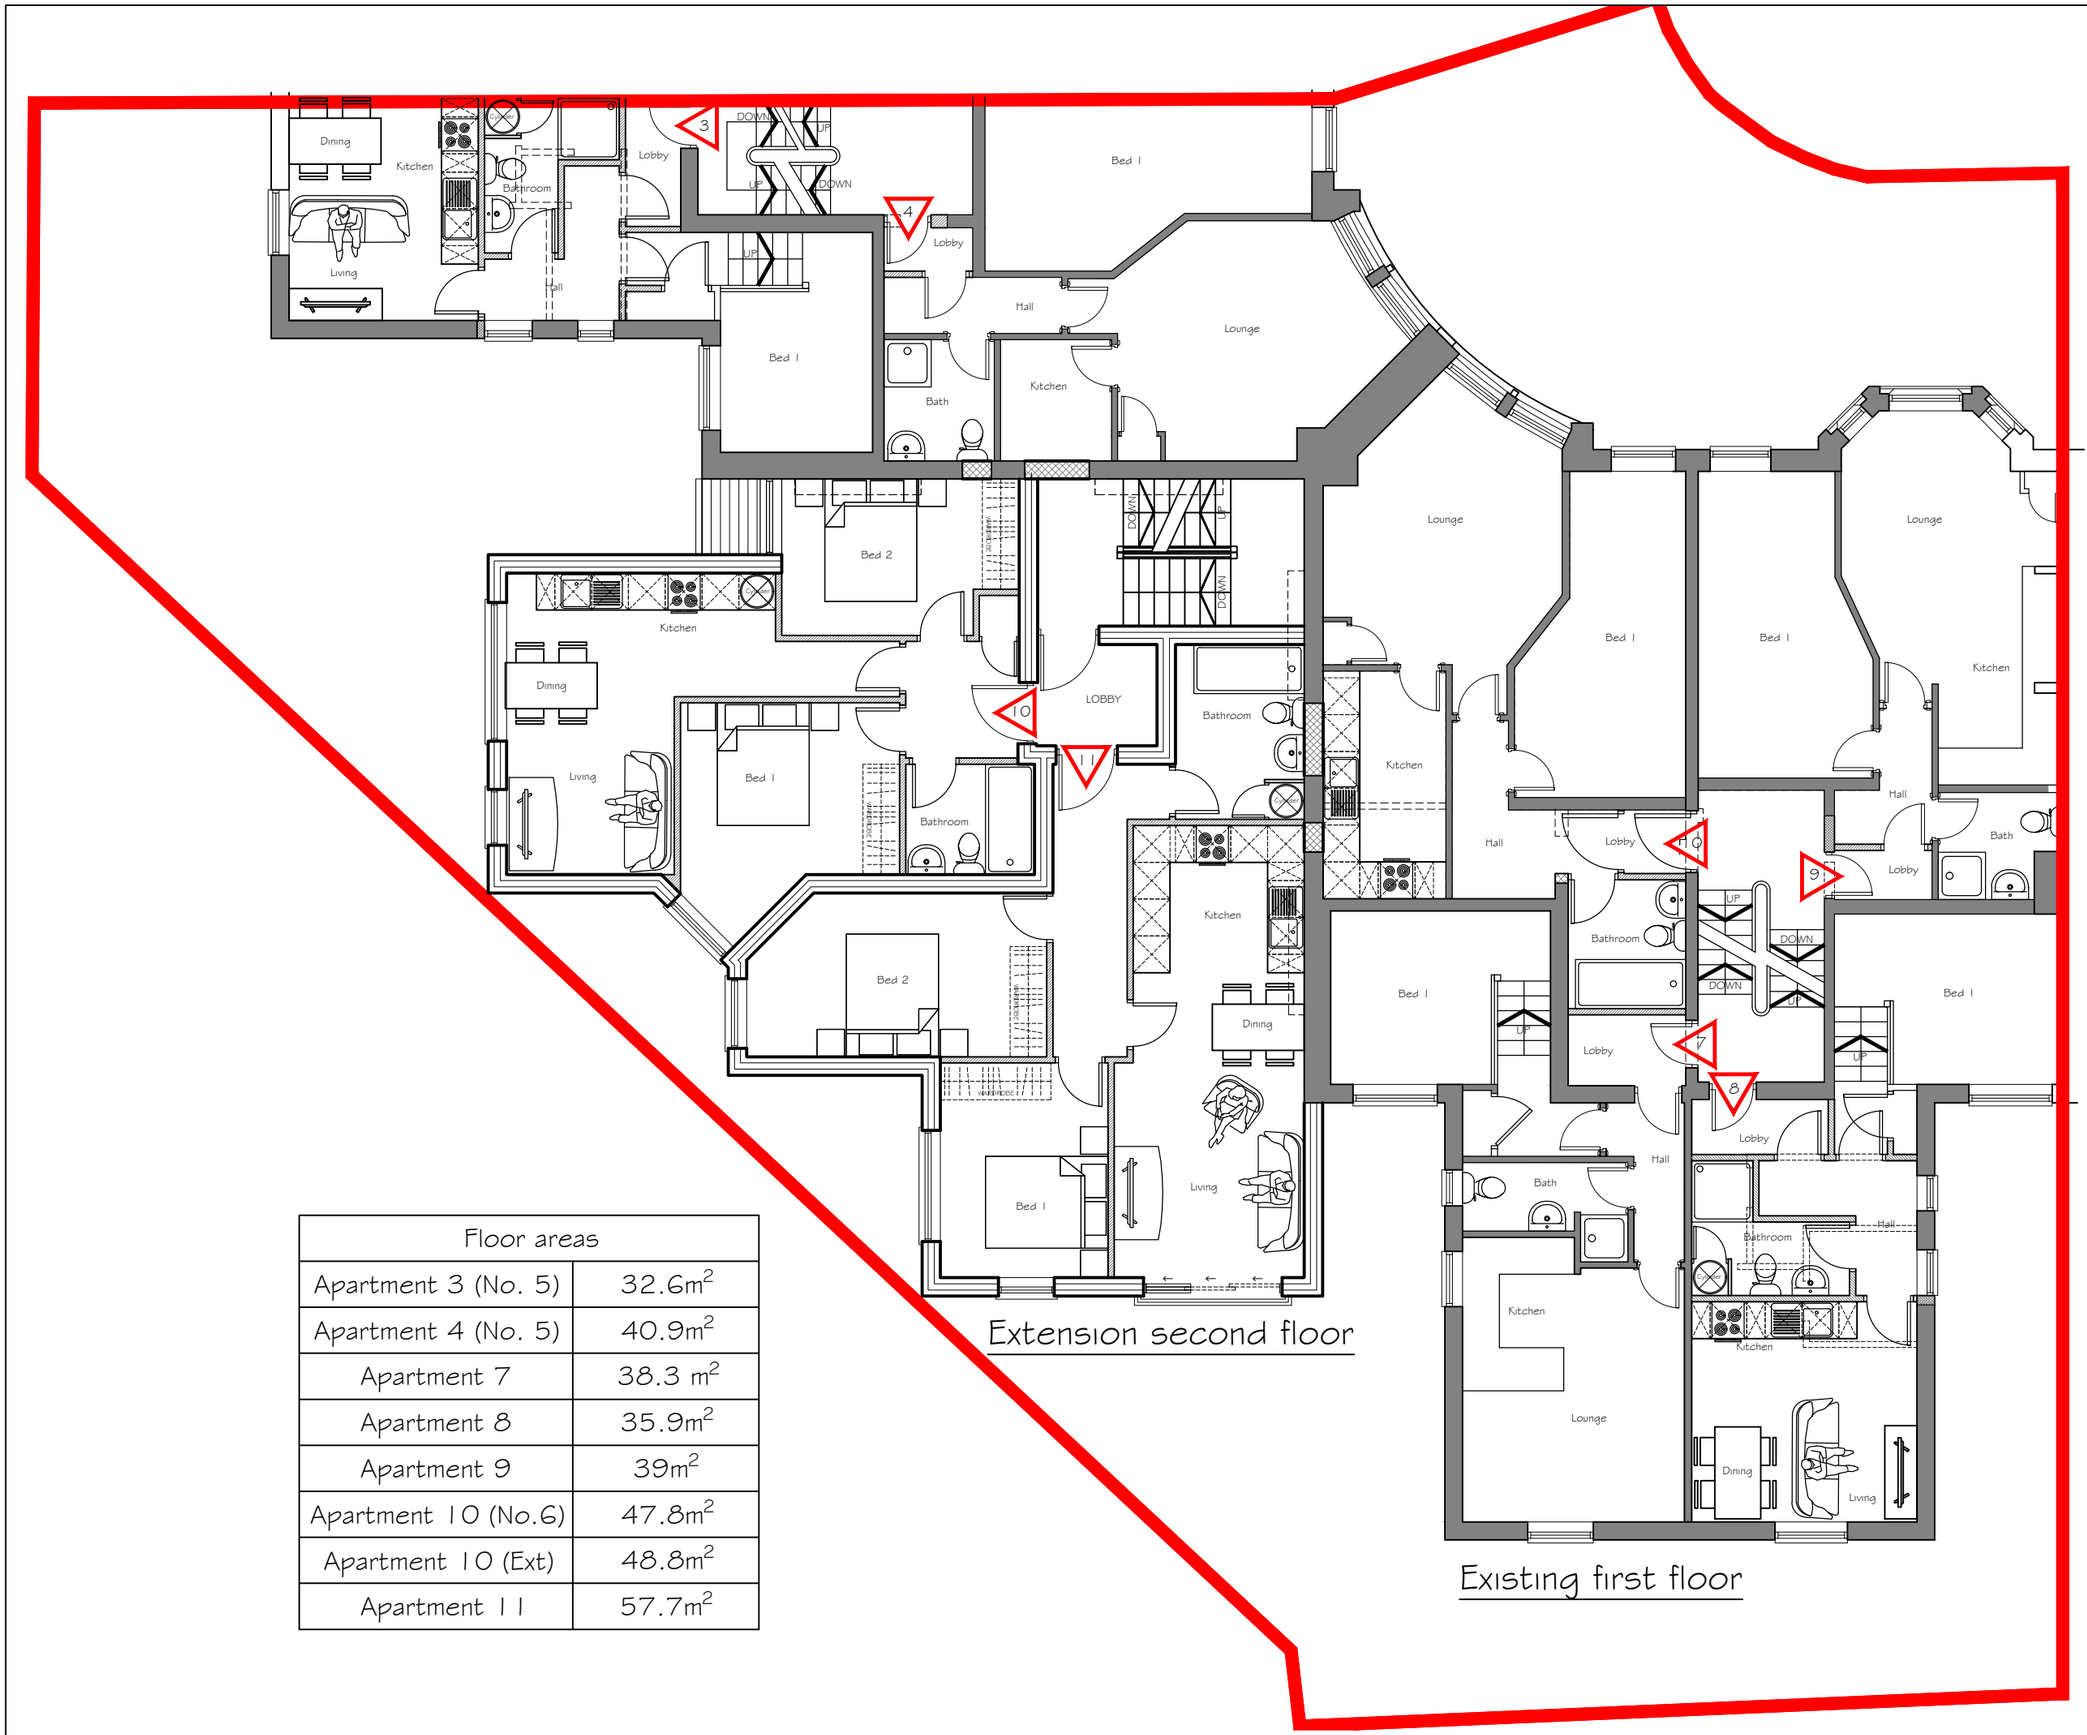


Extension second floor

Existing first floor

Floor areas	
Apartment 3 (No. 5)	32.6m^2
Apartment 4 (No. 5)	40.9m^2
Apartment 7	38.3 m^2
Apartment 8	35.9m^2
Apartment 9	39m^2
Apartment 10 (No.6)	47.8m^2
Apartment 10 (Ext)	48.8m^2
Apartment 11	57.7m^2

Revision	Description	Init.	Date
B	Apartment numbered with floor areas added	D.J.J	05.04.24
A	Plans altered to suit FRA	D.J.J	19.03.24

PLANNING

PZ VI Architects & Designers
Tel: 07973 616 036
E-mail:info@pzvi-architects.co.uk

Project: 5-7 BEACONSFIELD

Client: THIS SPACE LTD

Drawing Title: PROPOSED FIRST-SECOND FLOOR PLANS

Drawing No: KR845-PL-205

Rev: B

Drawn By: D.J.J

Checked: J. Albutt

Scale: 1:100 @ A3

Date: 18.07.2023