
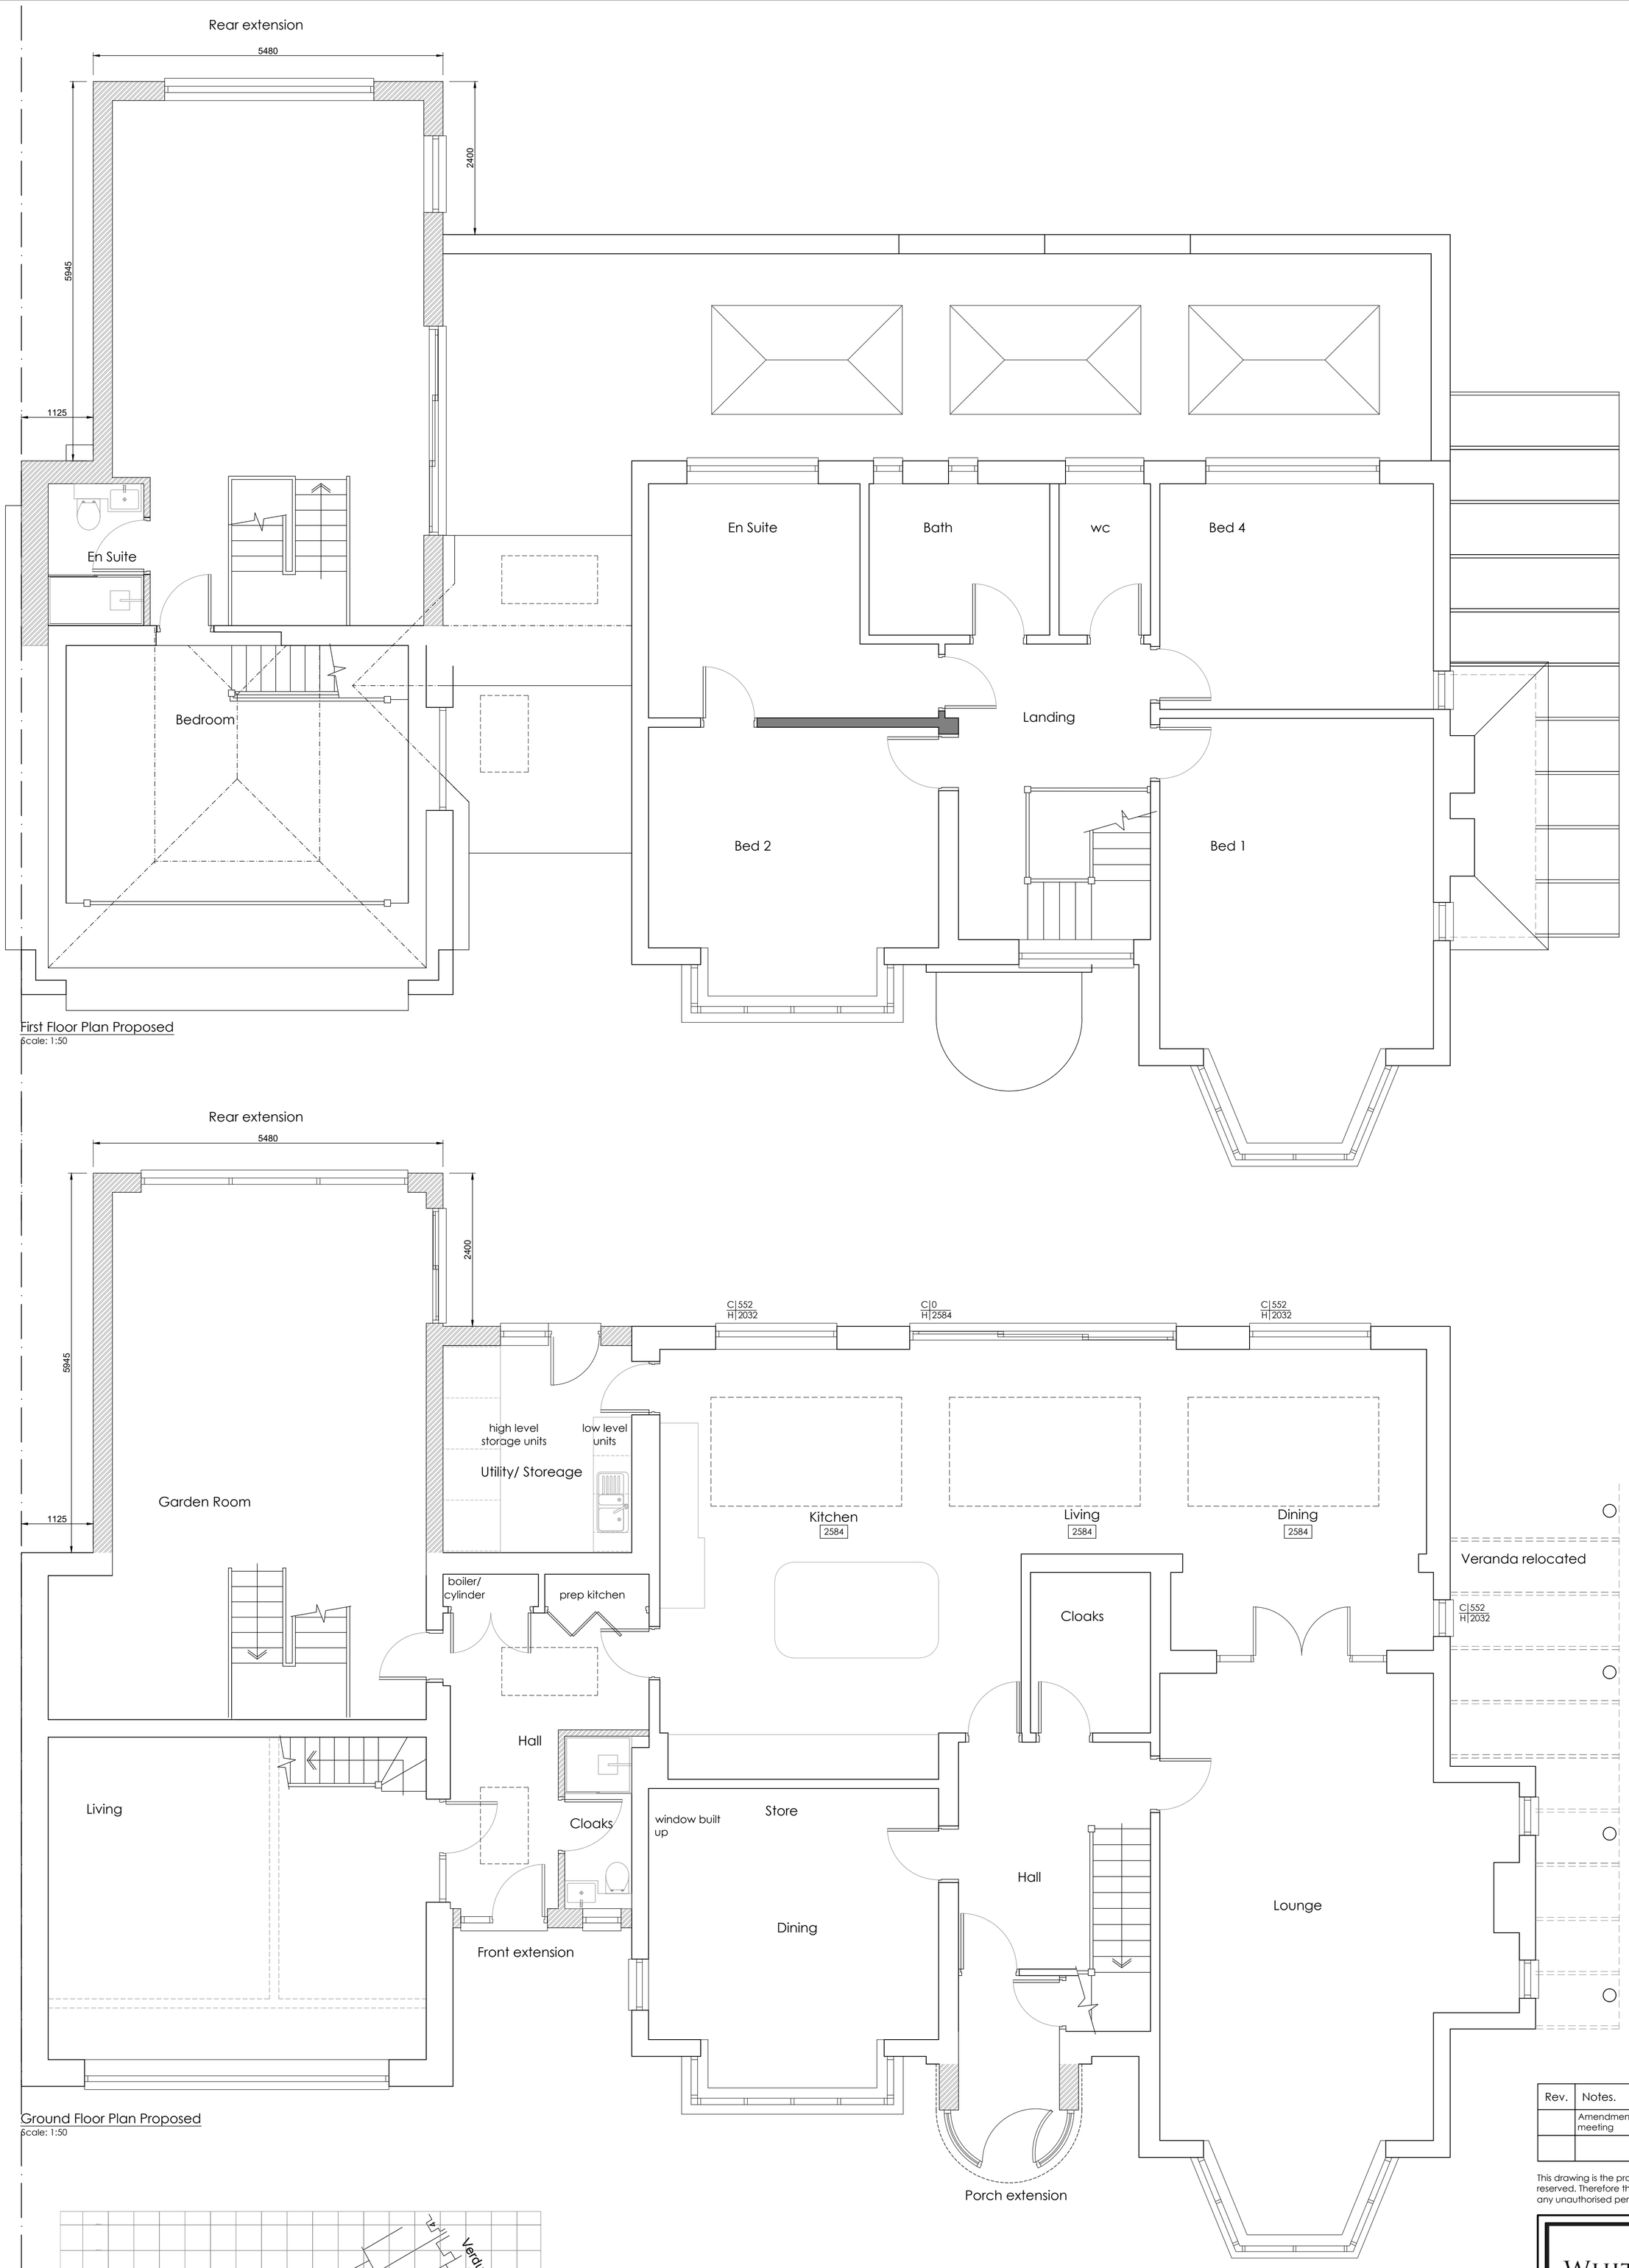


First Floor Plan Proposed
Scale: 1:50

Ground Floor Plan Proposed
Scale: 1:50

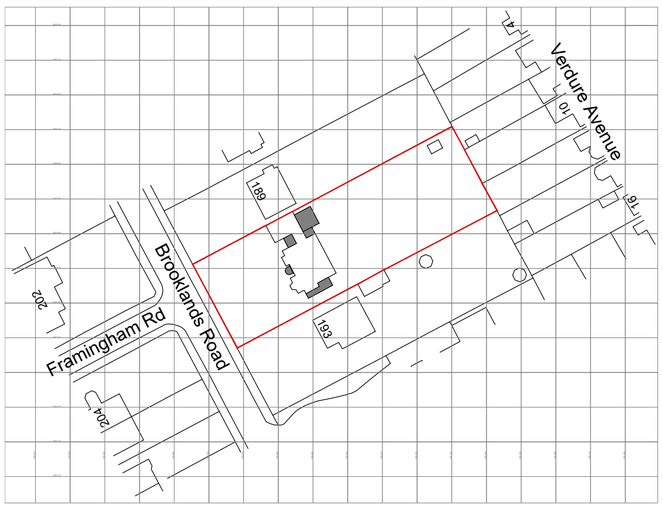

Ordnance Survey, (c) Crown Copyright 2024. All rights reserved. Licence number 100022432

North

Location Plan
Scale 1:1250

Key

Site Boundary

Scale Bar 1:1250
0 25m 50m 75m 100m 125m

Scale Bar 1:50
0 1m 2m 3m 4m 5m

Rev.	Notes.	Date.	By.
	Amendments ahead of site meeting		

This drawing is the property of WhiteleyEaves Ltd, and the copyright is reserved. Therefore this drawing is not to be copied or disclosed by any unauthorised persons without the prior consent of WhiteleyEaves Ltd

WHITELEYEAVES LTD
PROPERTY & CONSTRUCTION CONSULTANTS
Hollinwood Business Centre, Albert Street, Oldham, OL8 3QL
T 0161 393 8417
E info@whiteleyeaves.co.uk
W www.whiteleyeaves.co.uk

CLIENT	AMIT HERWADKA
JOB NUMBER	693
DATE	09.05.2024
DRAWING NAME	PROPOSED PLANS & LOCATION PLAN
SCALE DRAWN:	1:50/ 1:1250
PAGE SIZE	A1
REVISION	*
DRAWING NUMBER	020
ADDRESS	191 BROOKLANDS ROAD, SALE MANCHESTER M33 3PJ
NOTES	.....
DRAWN BY:	ARC
CHECKED BY:	.....