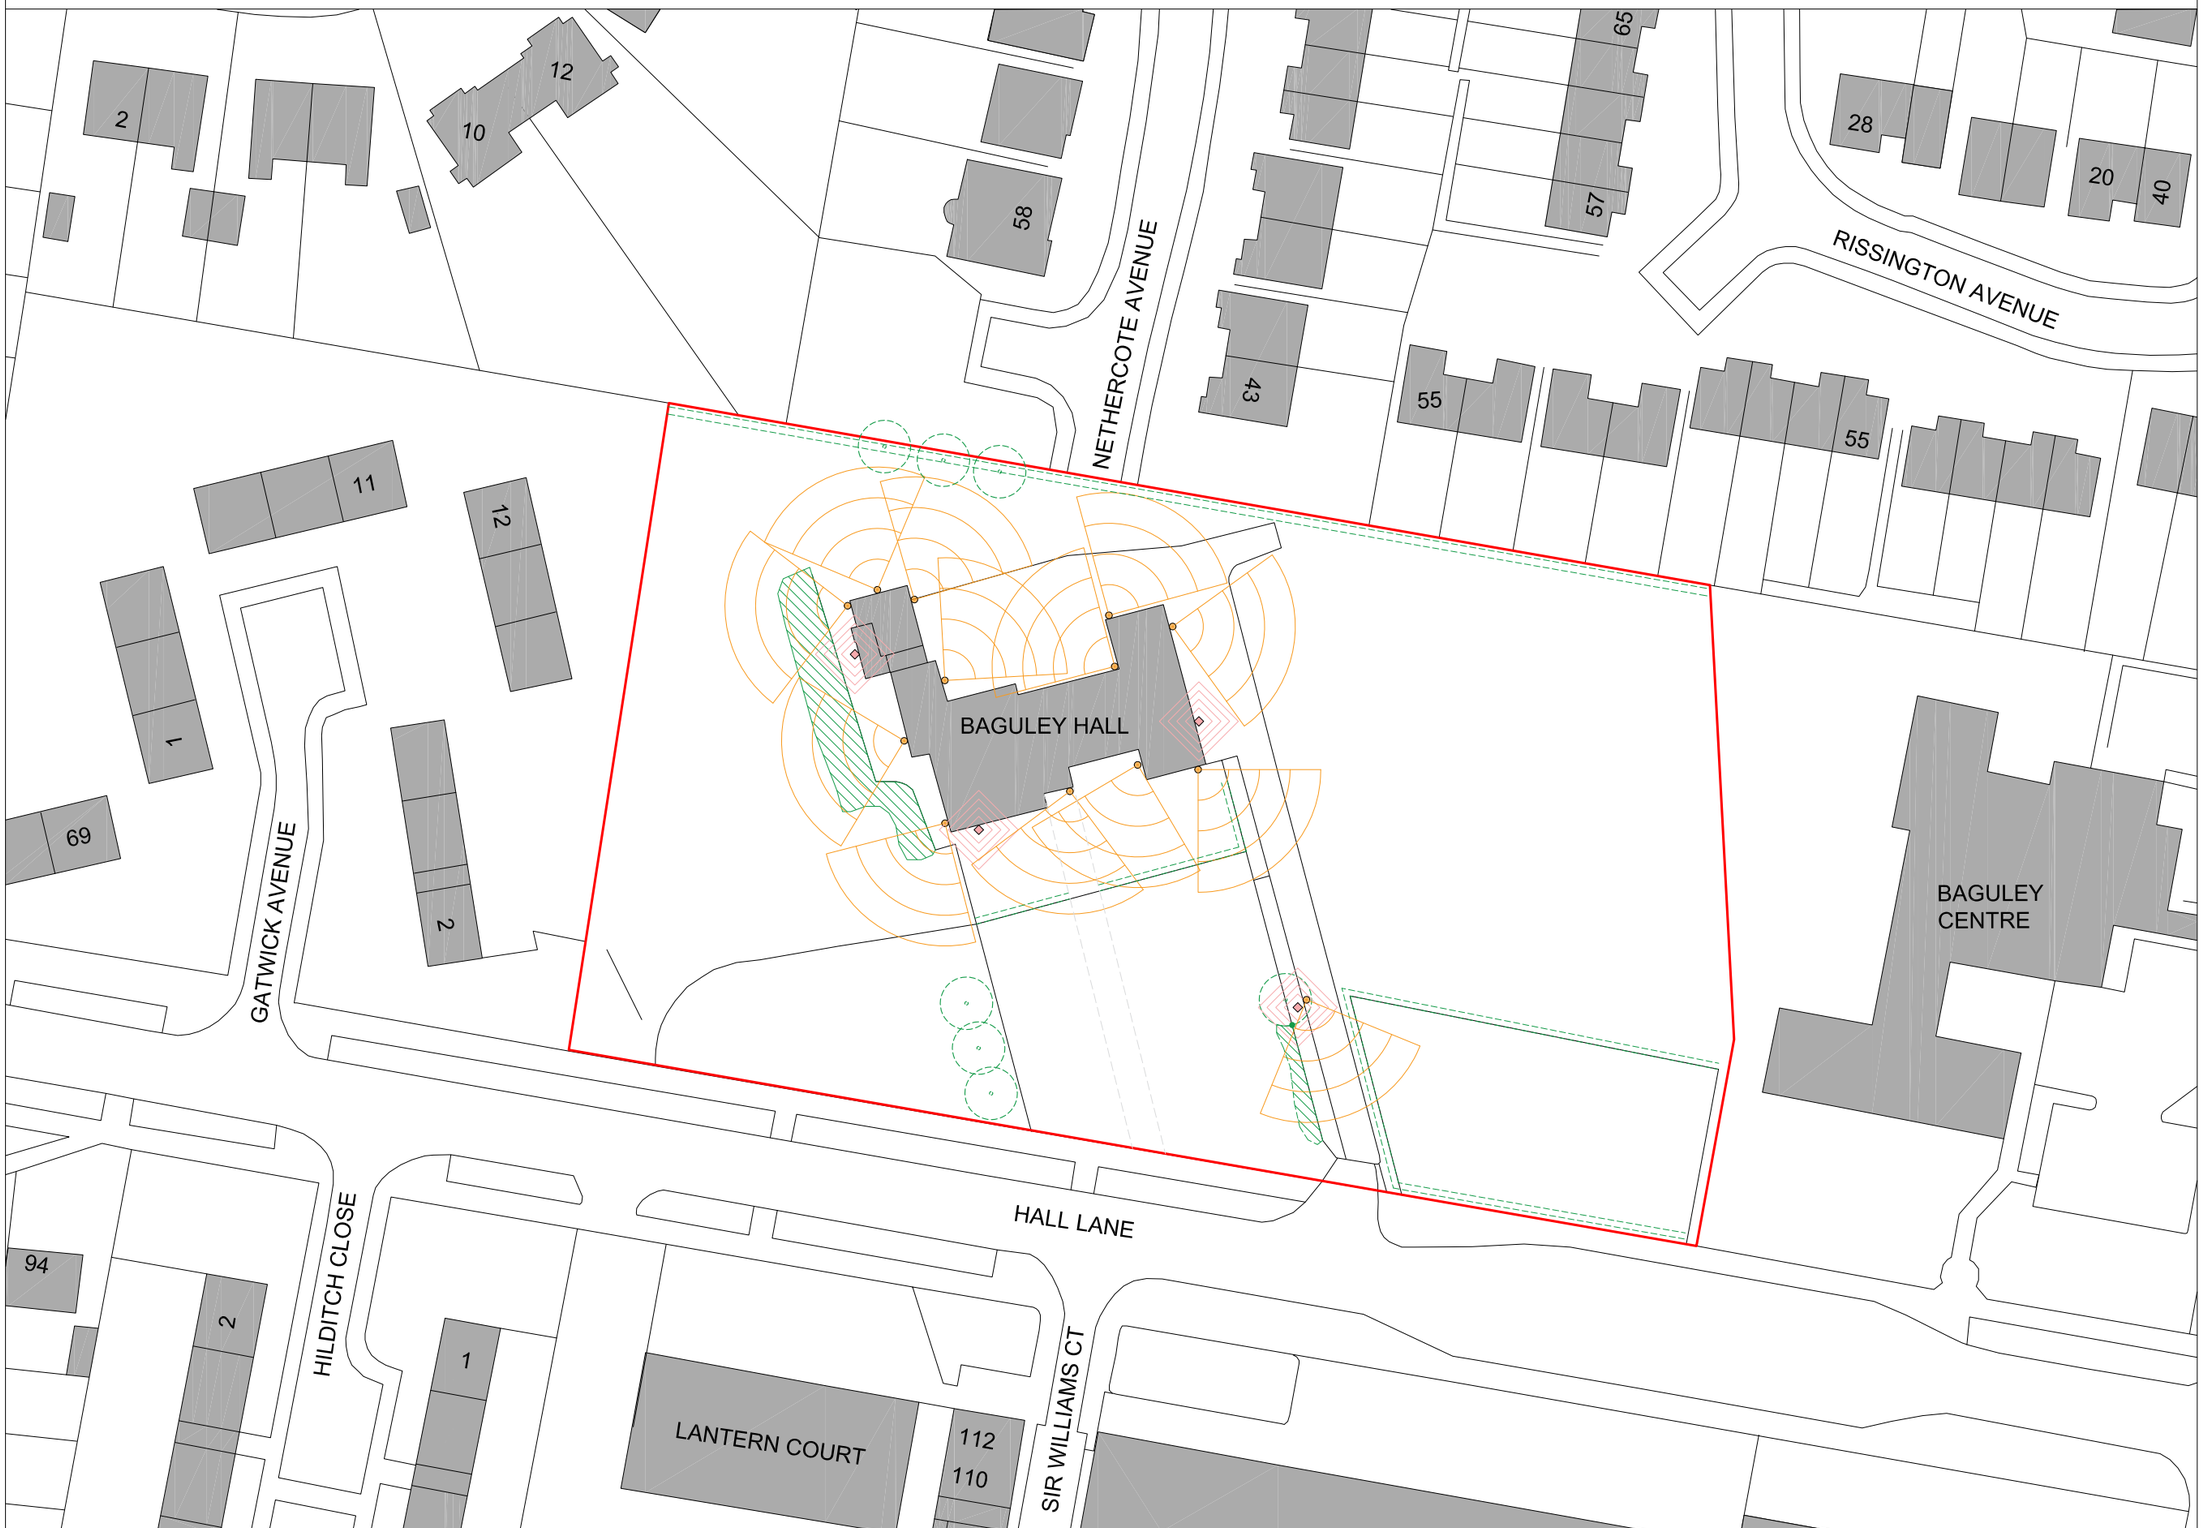

KEY:

5000

Ajax External Bullet Camera:
- 35M IR Range
- 20m AI Coverage

Ajax External Audible Speaker

Foliage: Trees / Hedges / Bushes
[Indicative areas of growth only]

COPYRIGHT RESERVED:
The Contractor shall verify and be responsible for all dimensions. DO NOT scale the drawing - any errors or omissions shall be reported to Seven Architecture without delay. The Copyrights to all designs and drawings are the property of Seven Architecture. Reproduction or use for any purpose other than that authorised by Seven Architecture is forbidden.

GENERAL NOTES:
1. For the purposes of construction the drawing must not be scaled and only written or calculated dimensions
2. Any queries or doubts, drawing error or divergences should be referred to the originator.
3. All dimensions to be checked on site.
4. All architectural drawings are to be read in conjunction with the relevant architectural specifications and outline specification sheets.
5. All the details and setting-out drawings to be read in conjunction with the relevant consultants and subcontractor drawings.

REV:	DESCRIPTION:	DATE:	DRAWN:	CHECK:
P01	SECURITY WORKS PACK ISSUE	09.05.2024	SM	LM

DRAWING SCALE: 1:500 @ A3

N 0 20m

KEY PLAN (NTS):

CLIENT:
Historic England

PROJECT TITLE:
Baguley Hall

PROJECT NO:
20711

DRAWING TITLE:
Site Security Plan

DRAWING NO:

PROJECT	ORIGIN	ZONE	LEVEL	TYPE	ROLE	NO.#	REVISION
BGH	SEV	Z1	ZZ	DR	A	1002	P01

SUITABILITY DESCRIPTION: (S2) Suitable for Information

REVISION DESCRIPTION: For Information

seven.
SEVENARCHITECTURE.CO.UK
Studios at :
Unit 1.3 Wauk Mill, 51 Bengal St, MANCHESTER, M4 6LN, t : 0161 236 5655
Clarendon House, Victoria Avenue, HARROGATE, HG1 1JD, t : 01423 709 807
Y Neuadd Lwyd, Dolwyddelan, CONWY, LL25 0SJ, t:01286 875120