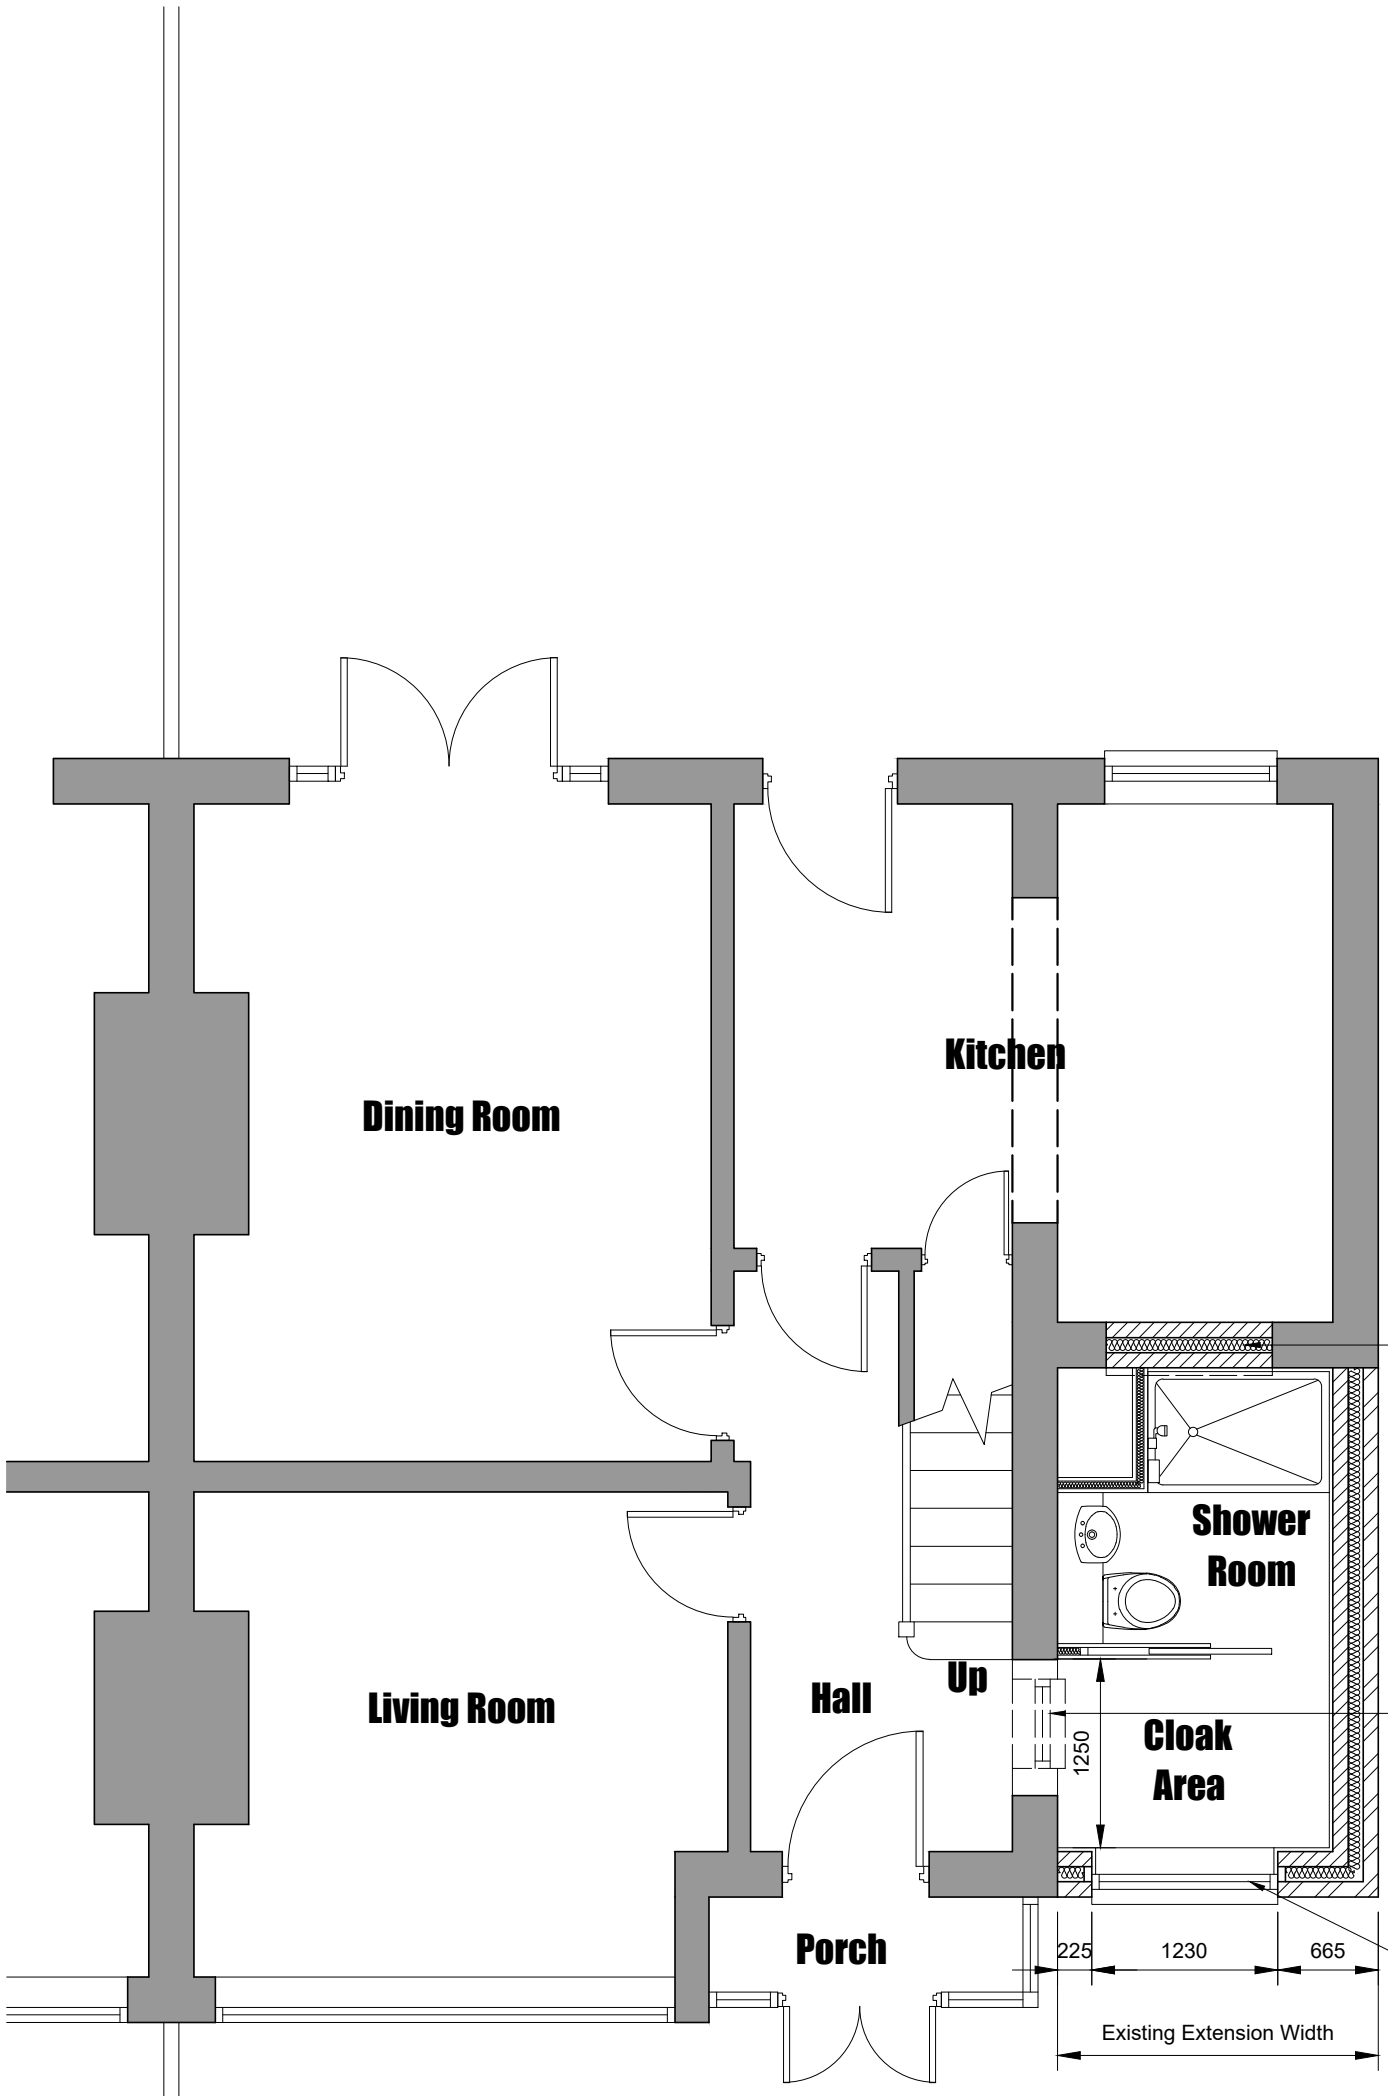


Build up existing window opening in 2 leaves of 100mm blockwork and plastered to both sides.

Existing window opening to be widened and cill level dropped to floor, to create new opening into cloak and shower room.
Insert PCC Naylor lintel over each leaf of opening.

New Catnic CG steel insulated lintel inserted over new window opening.

Conway Architectural Design shall have no responsibility for any use made of this document other than for that which it was prepared and issued.
This drawing should not be scaled. Work to figured dimensions only.
All dimensions and levels to be checked on site.
No building work is to be started until all relevant approvals are in place.
Any discrepancies should be reported to Conway Architectural Design.
This drawing should not be reproduced without written permission from Conway Architectural Design.
Standard Building Regs Notes are to be provided by Conway Architectural Design prior to a building regs application being submitted.

Conway Architectural Design

6 Conway Close
Alkrington
Middleton
Manchester, M24 1EW

E: conway-design@outlook.com

JOB TITLE : Single Storey Side Extension
ADDRESS : 55 Horncastle Road, Moston
DRAWING TITLE : Proposed Ground Floor Plan
SCALE : 1:50 @ A3
DRAWN : xxx
DATE : 08.09.23

JOB NO./
DWG NO. 775-106