
FIRST FLOOR PLAN

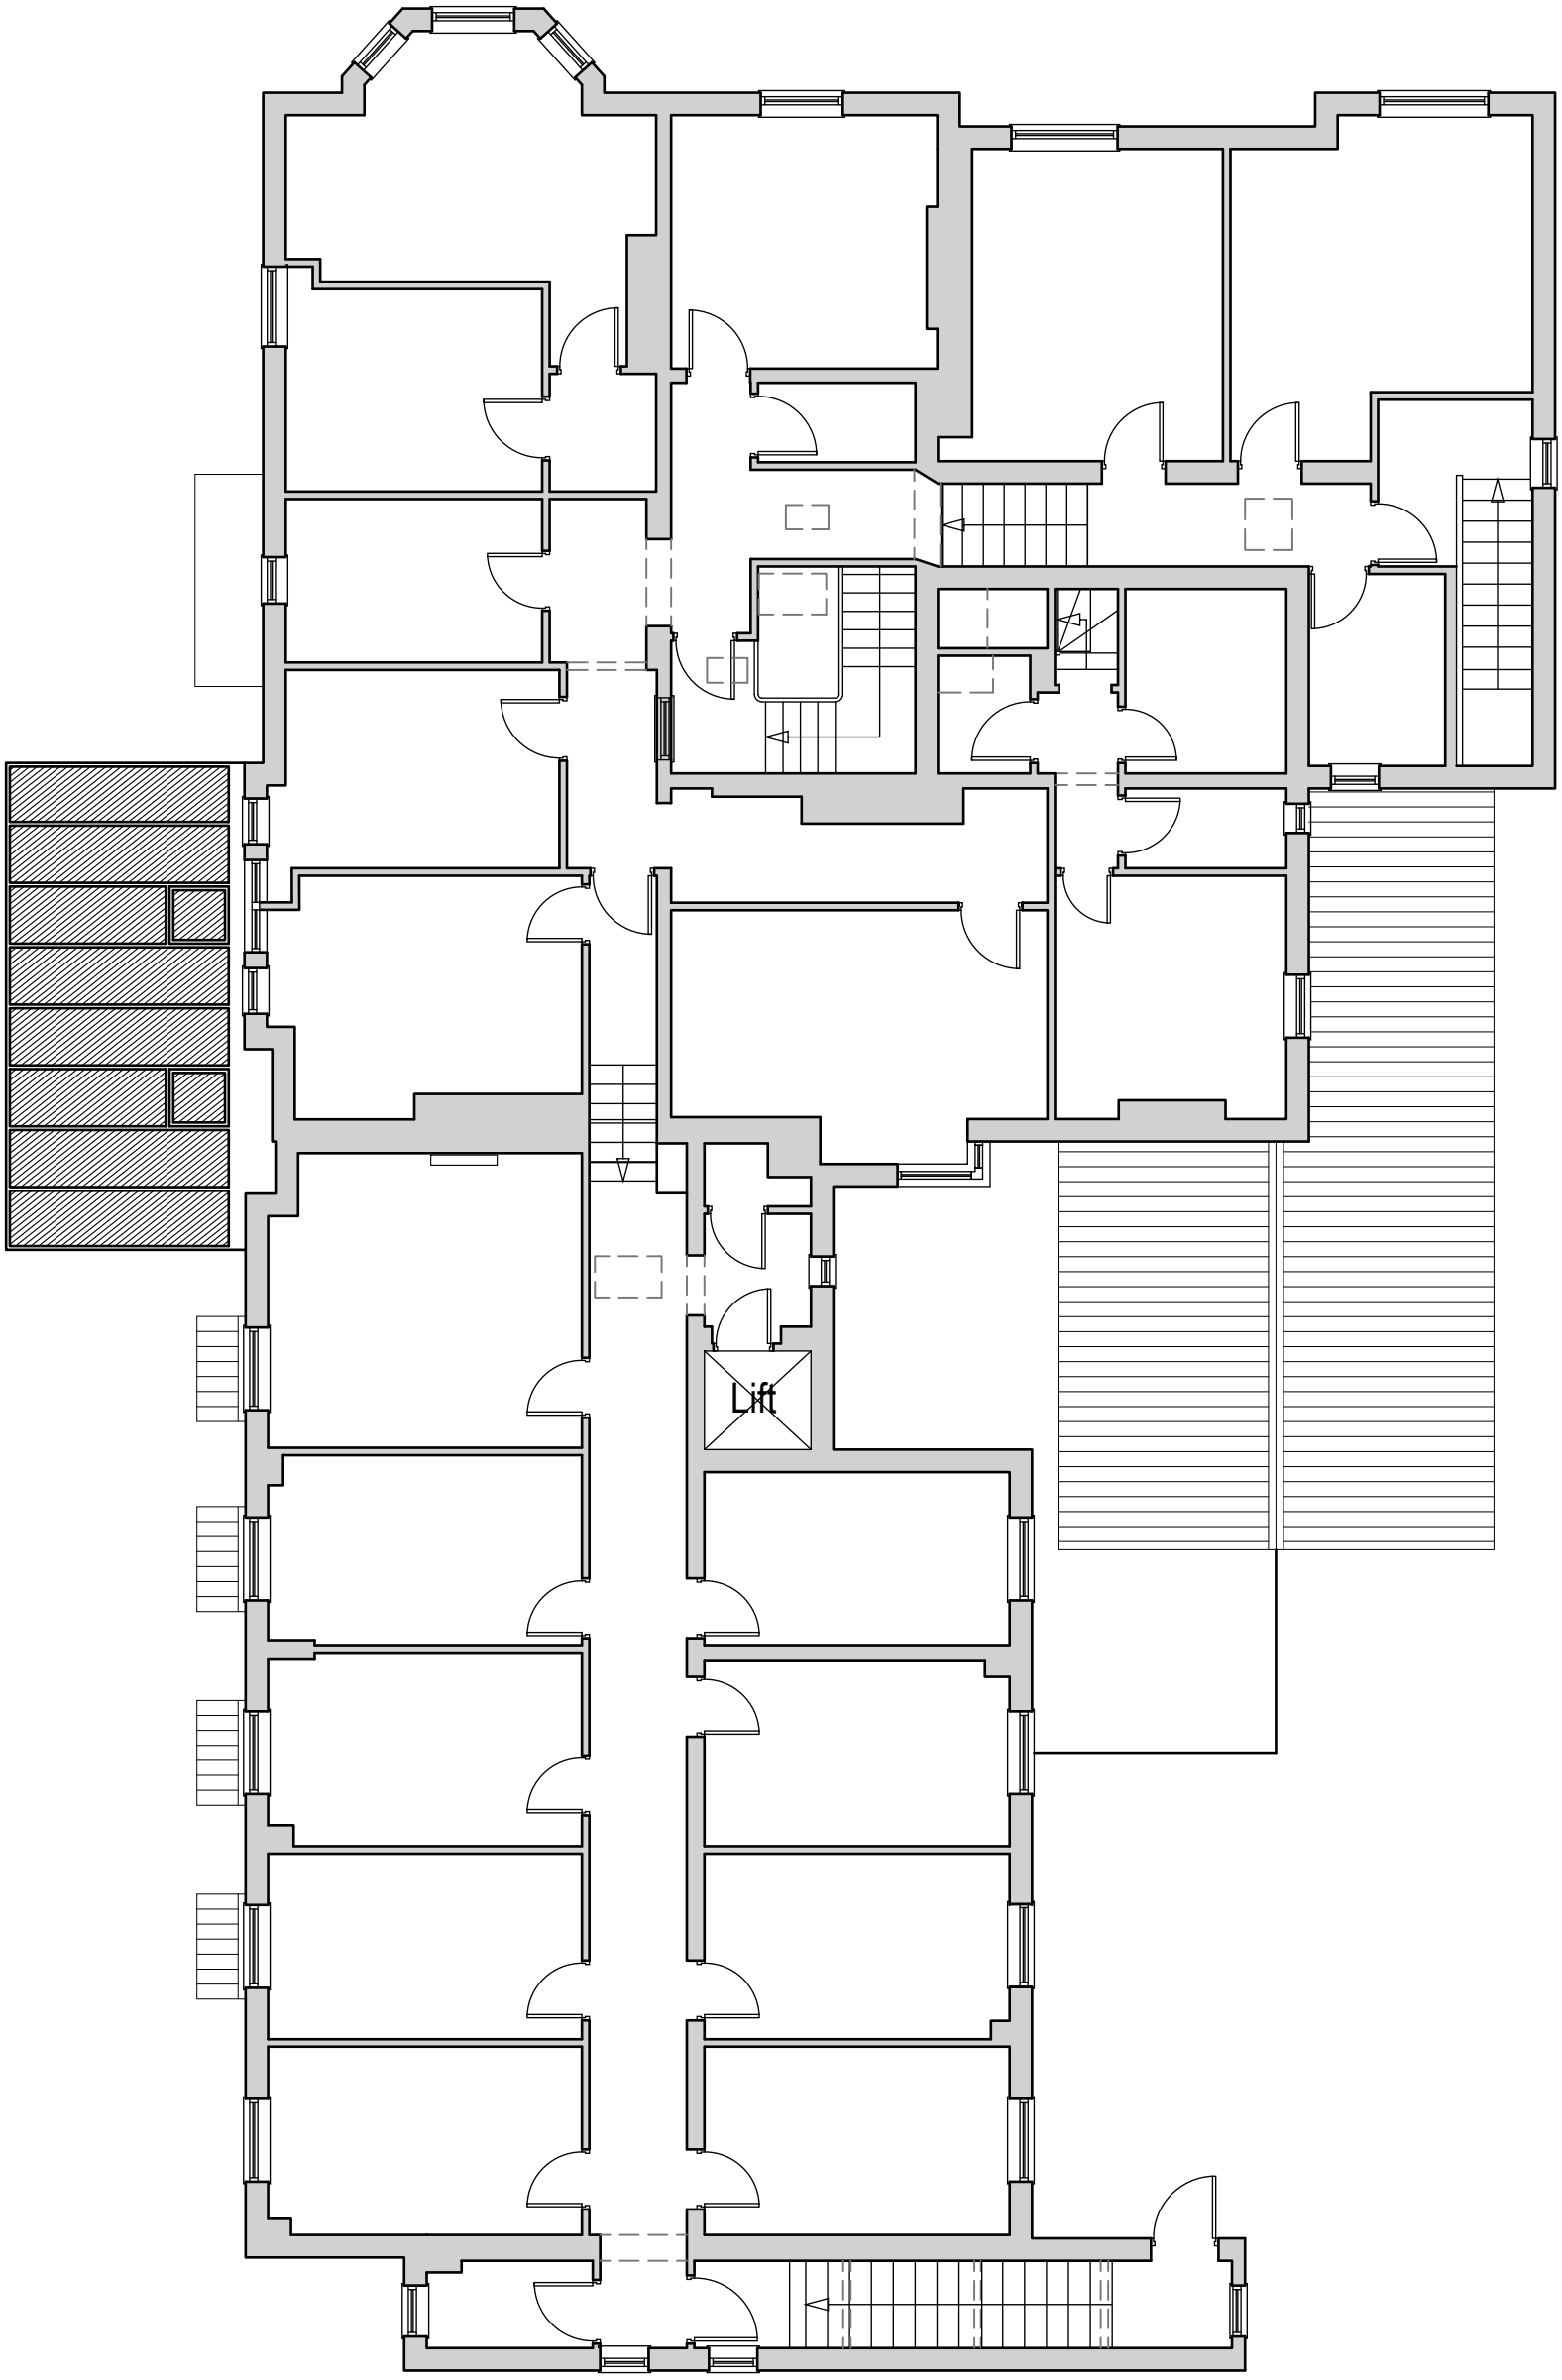

0 5m

SCALE 1:100

REV	DESCRIPTION	BY	DATE
A	FIRST ISSUE	SM	26.02.24

HOWARD & SEDDON A.R.I.B.A.
CHARTERED ARCHITECTS
64 WASHWAY ROAD
SALE, CHESHIRE, M33 7RE
TEL NO. 0161 - 973 8296
FAX NO. 0161 - 962 3485
E-MAIL : ADMIN@HOWARDANDSEDDON.CO.UK

PROJECT
PROP RESIDENTIAL DEV
8 POLYGON ROAD, CRUMPSALL
MANCHESTER M8 5DD

CLIENT
MUHAMMAD ADNAN ASLAM & MUHAMMAD IMRAN

TITLE
EXISTING FIRST FLOOR PLAN

DRAWN
SM

DATE
26.02.24

SCALE
1:100 (A3)

DRG No.
13,148
203

AMENDMENT
A