
# SITE PLAN PROPOSAL

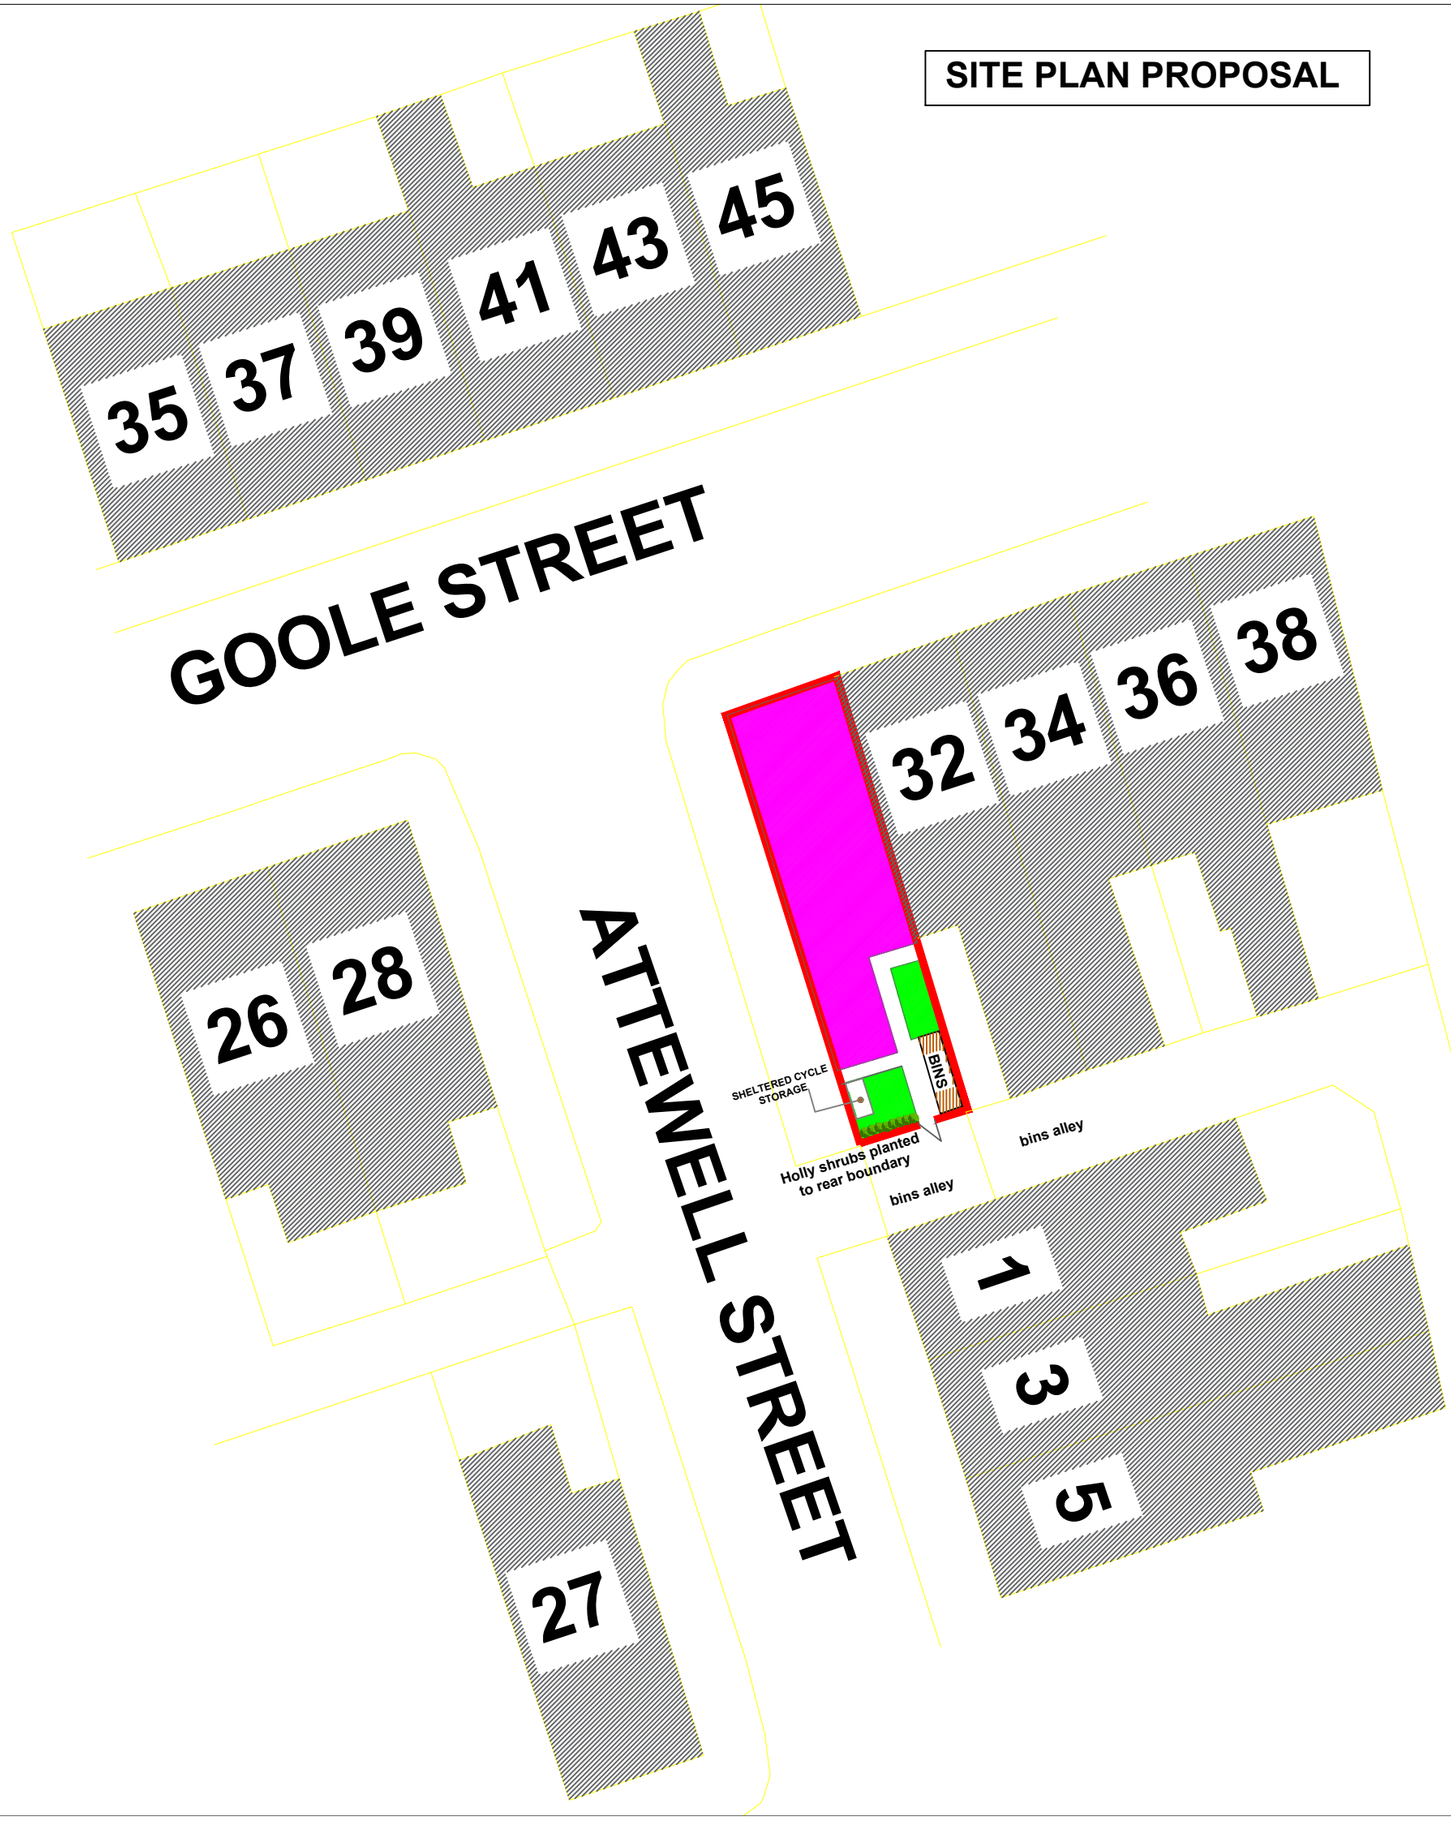


**Boundary treatments**

1.9metre fence between 32 Goole Street and proposal on rear garden separating boundary . 1.9 metre brick wall to rear boundary and 1.9mwall to side boundary to Attewell street

**BIN COLLECTIONS**

Please note this is on an existing route and bins will be collected as per other dwellings on same days from bin alley

NORTH

AS EXISTING SITE PLAN
PROJECT: NEW DWELLING
30 GOOLE STREET

SCALE:1:200 @A3


**BARRY CULLEN**
**ARCHITECTURE LTD**
email:barrycullenarchitecture@gmail.com
mob: 07851262695