
UPPER BROOK STREET

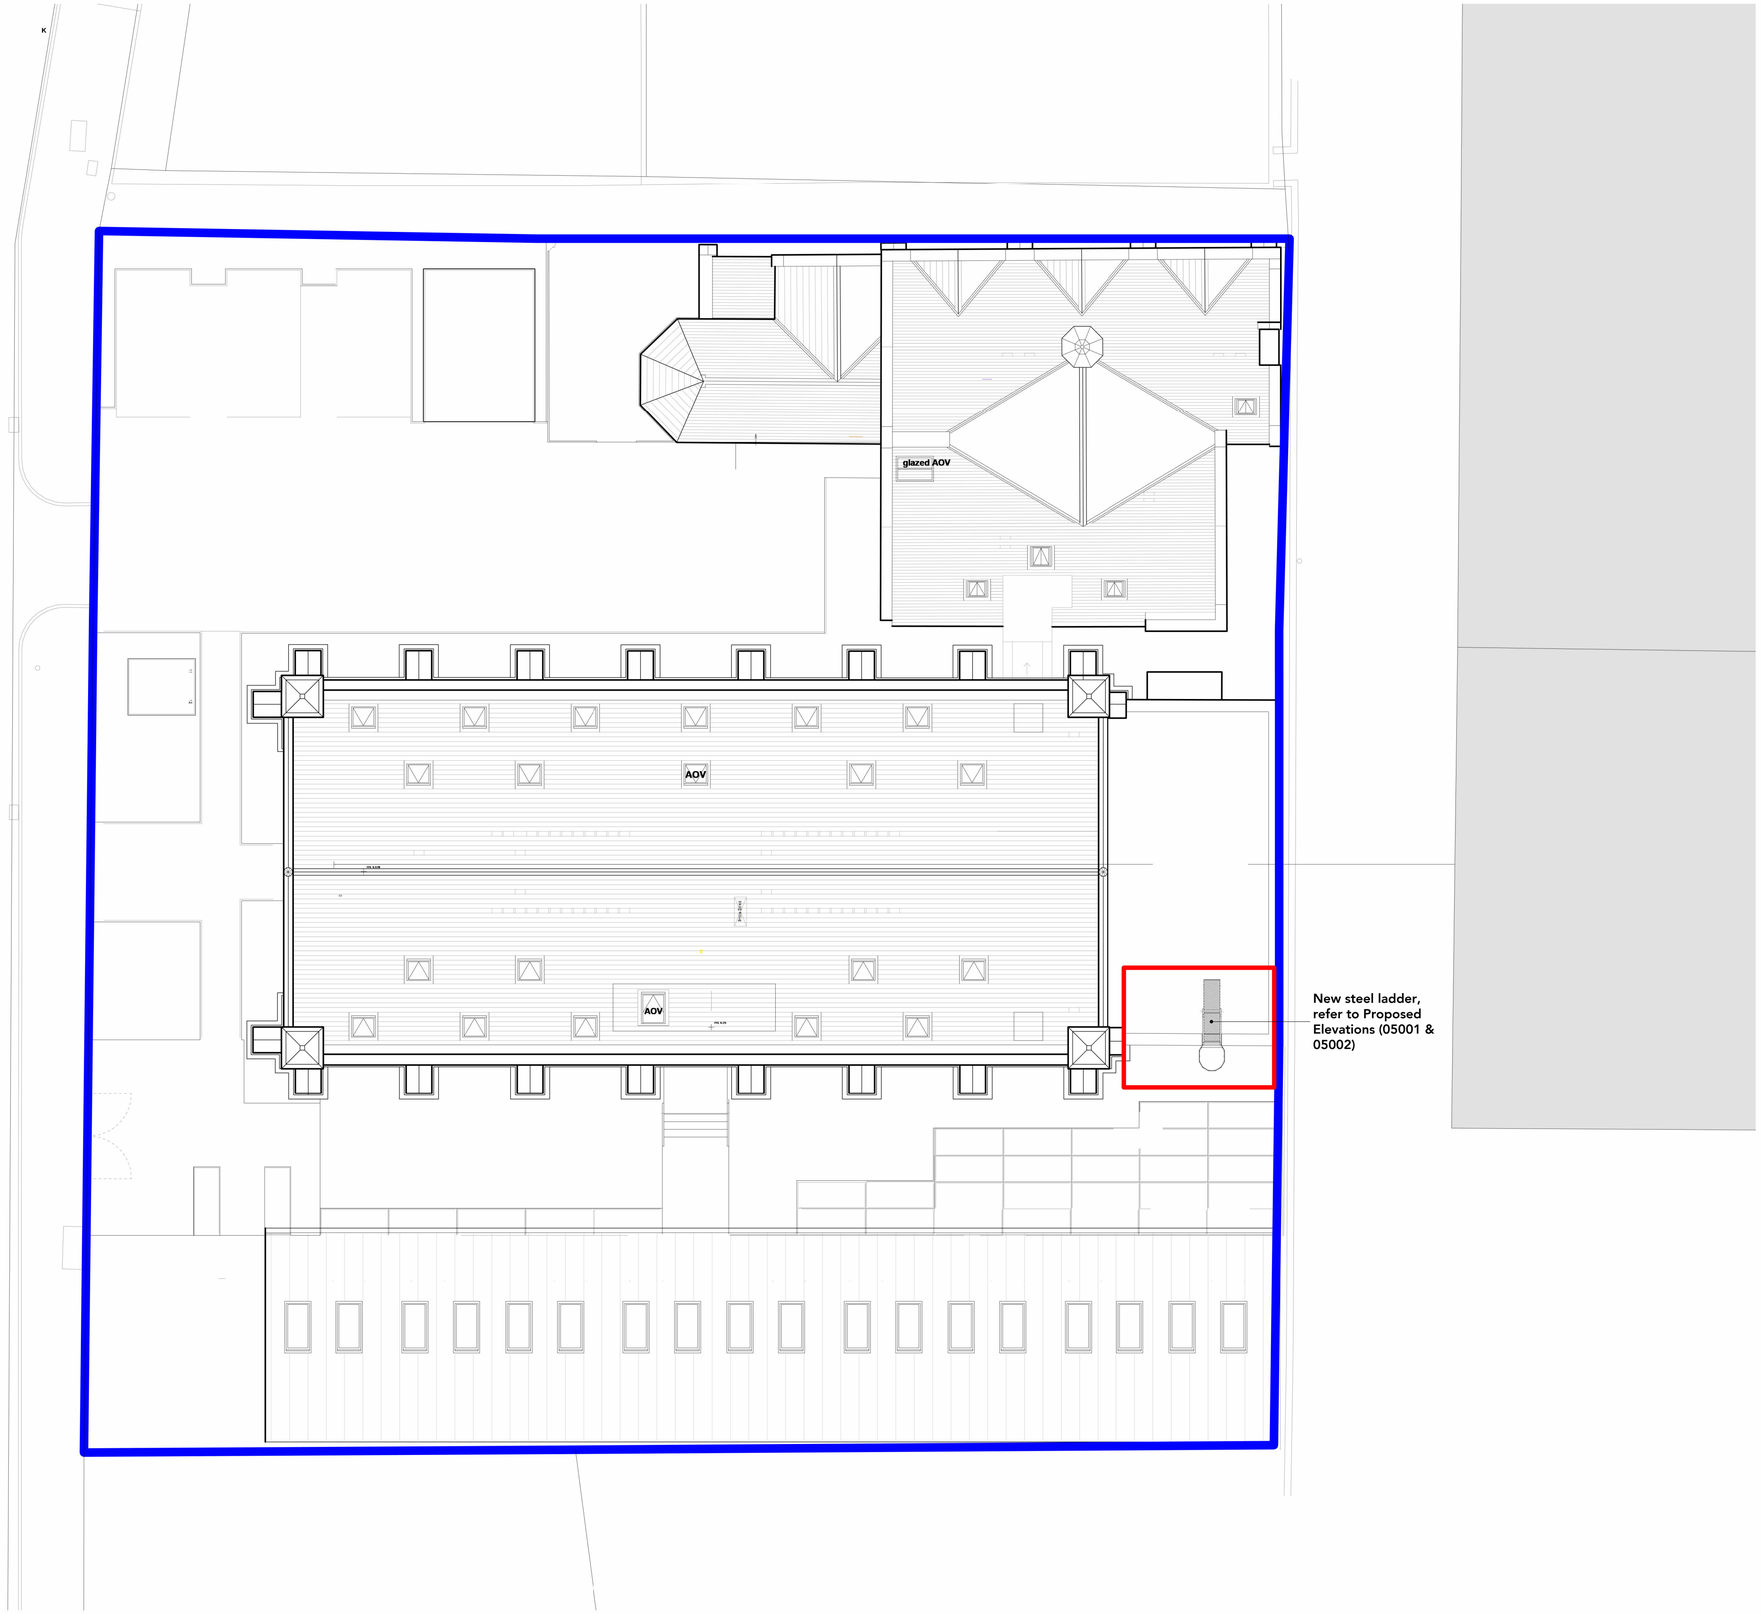

00 Site Plan - Proposed

1 : 100

1 0 1 2 3 4 5 m

SCALE 1:100

Note:
Do Not Scale from this drawing.
Dimensions are to be checked on site.
If in doubt please ask.

Rev	Date	Intls	Details
P01	22.12.23	RW	Access ladder application

© The moral rights of the author are hereby asserted.
This drawing and design is the sole property of Buttress Ltd and must not be reproduced without permission.
Buttress Ltd is Registered in England and Wales: 5363573

Buttress

Manchester
41 Bengal Street
Manchester
M4 6AF
0161 236 3303

Leeds
Clockwise, Yorkshire House
Greek Street, Leeds
LS1 5SH
0113 539 7965

www.buttress.net

Certified B Corporation

Project Title	Empiric Unitarian Chapel Support
Client	Empiric Student Property plc
Location	Upper Brook Street, Manchester
Drawing ref	Proposed Site Plan

Date	22/12/2023 14:57:57	**Scale**	1 : 100
Checker	GP	**Size**	A1
Job No:	**9764**	**Status**	**S4** Suitable for Stage Approval

Project Origin Volume Level Type Role Number Rev

9764-BUT-EX-ZZ-DR-A-04001-P01