


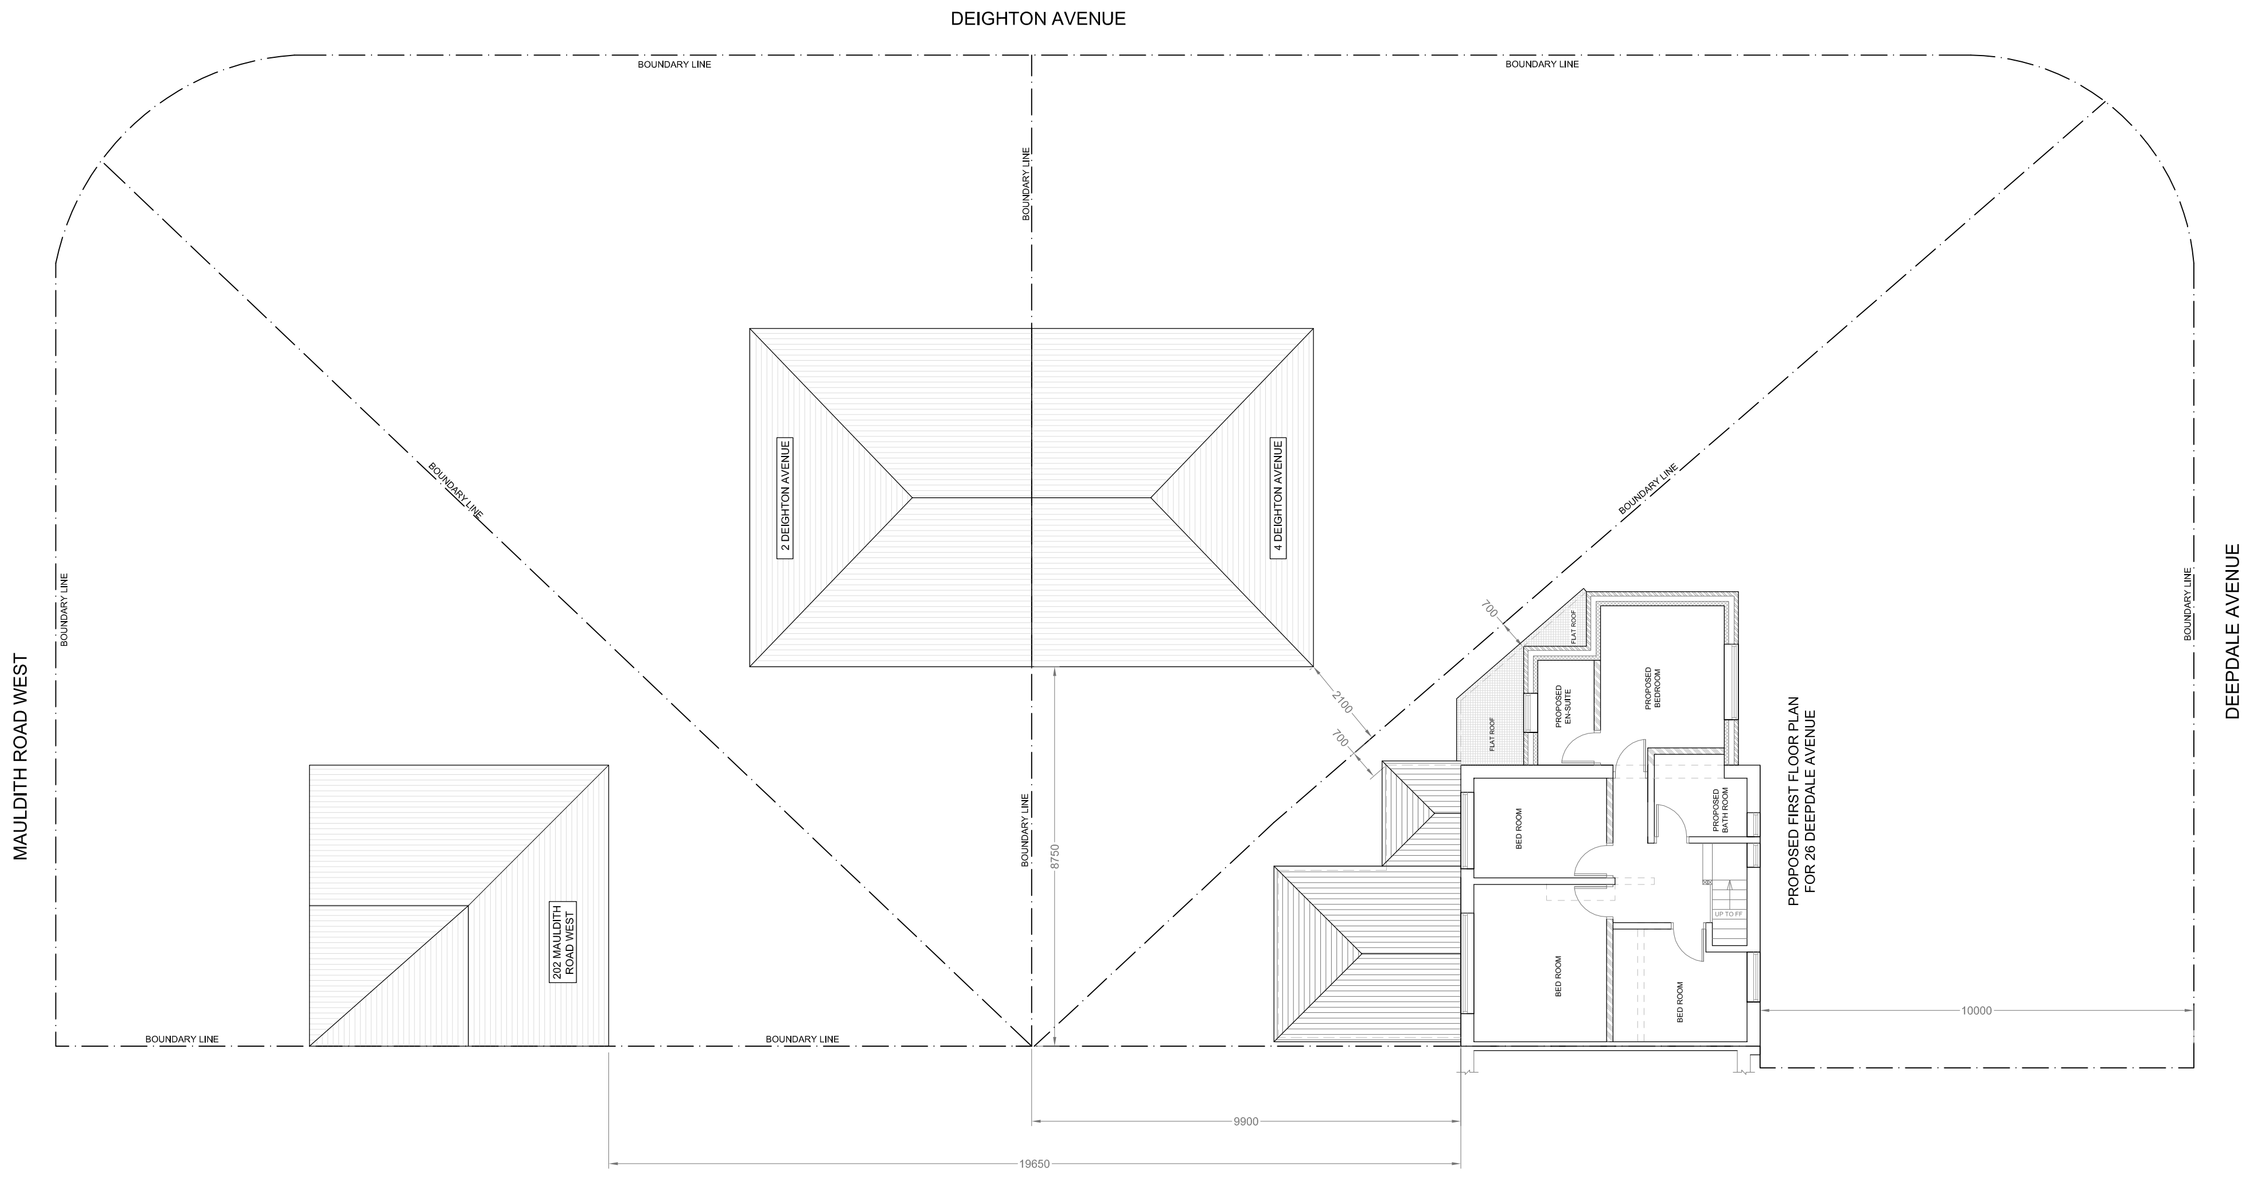

SCALE BAR 1:100

0 5 10 15 20

Date	Rev.		Initials	

- THIS DRAWING IS SUBJECT TO COPYRIGHT AND IS NOT TO BE REPRODUCED IN PART OR WHOLE WITHOUT APPROVAL.
- ALL DIMENSIONS TO BE CHECKED ON SITE BY CONTRACTOR AND DISCREPANCIES CLARIFIED WITH THE CLIENT PRIOR TO COMMENCEMENT.
- THESE DRAWINGS ARE PREPARED FOR PLANNING APPLICATION PURPOSES ONLY.

Project
26 DEEPDALE AVENUE,
MANCHESTER, M20 1BF

Client
MR M. NAZARI

Title
PROPOSED SITE PLAN

Date
JULY 2023

Scale
1:100 @ A1 SHEET

Drawing No.
HS2304 - 04

REV.
A