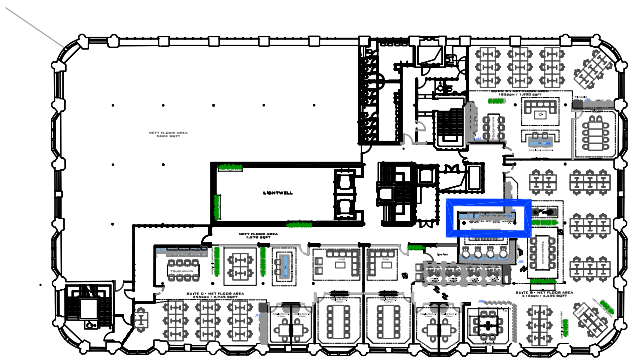


OBi

www.obiproperty.co.uk

All dimensions are in millimetres unless stated otherwise. No dimensions to be scaled from drawings. All dimensions to be checked on site prior to manufacture.

Any discrepancies between drawings and site conditions are to be reported to the contract manager.

This drawing is to be read in conjunction with all relevant Structural Engineers and Mechanical & Electrical Engineers drawings and specification.


© COPYRIGHT
The copyright in this drawing is vested in OBI Property Ltd and no licence or assignment of any kind has been, or is, granted to any third party whether by provision of copies or originals of the drawings or otherwise unless otherwise agreed in writing.

No Top unit here as client has a tall coffee machine that will be placed here

Built-in Microwave TBC

Double socket for coffee station


B.

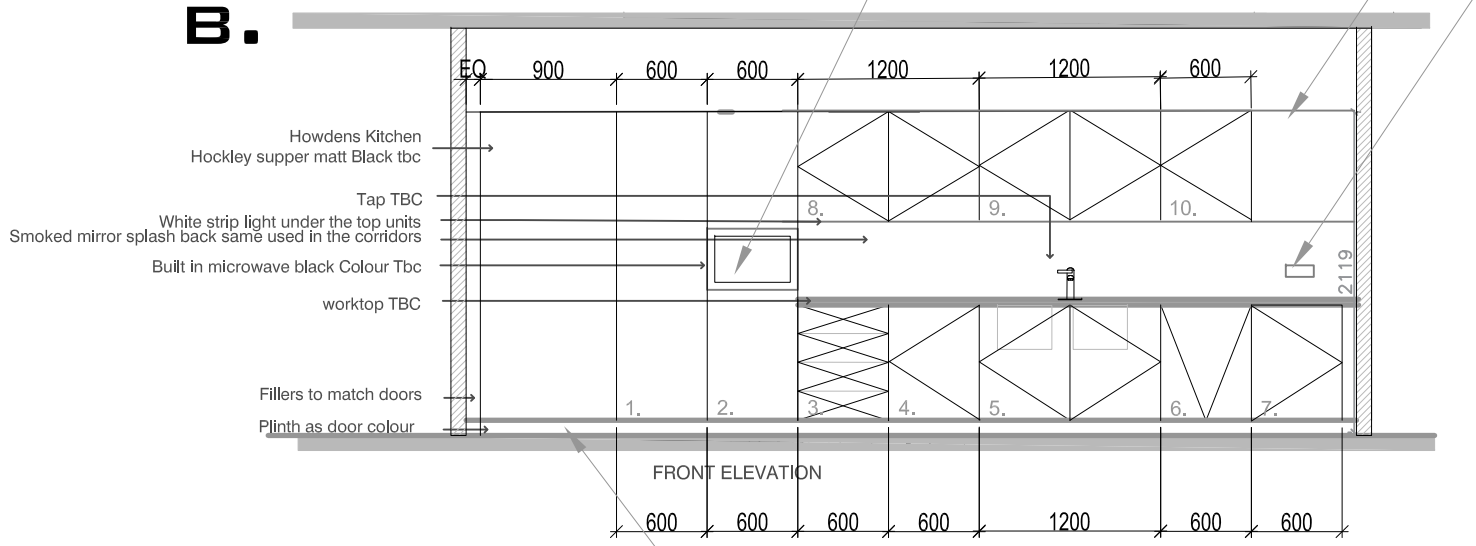


FRONT ELEVATION

blanc unit behind column


Plan View
Scale 1/50

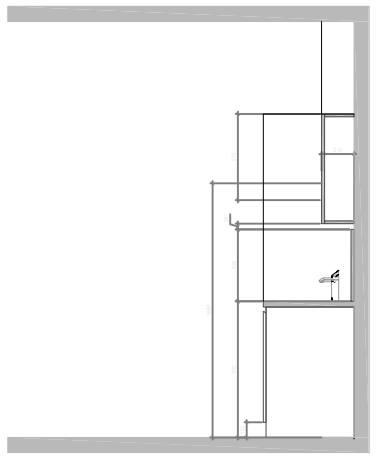

SECTION A

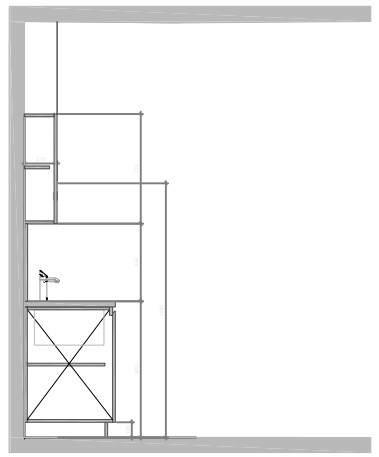


SECTION B

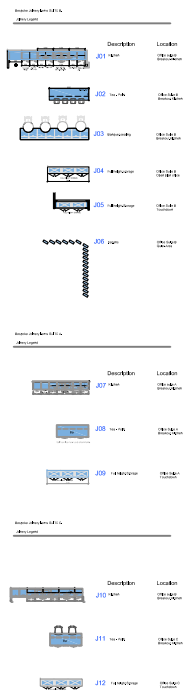



Howdens Kitchen
Hockley Supper Matt Black

Kitchen units
Howdens Hockley supper matt black
Worktop
TBC
Splashback
Smoked mirrored splashback

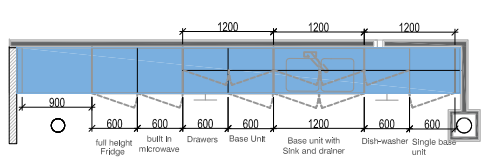


J01

J01. Kitchen - Suite 1
Scale 1/100

blanc unit behind column

Base Units
1. Tall fridge 600mm w
2. Tall unit with built-in microwave 600mm w
3. Drawers 600mm w
4. Single base unit 600mm w
5. Double base unit 1200mm w
6. Integrated dishwasher 600mm w
7. single base unit

top units
8. Double top unit 1200mm w
9. Double top unit 1200mm w
10. Double top unit 1200mm w

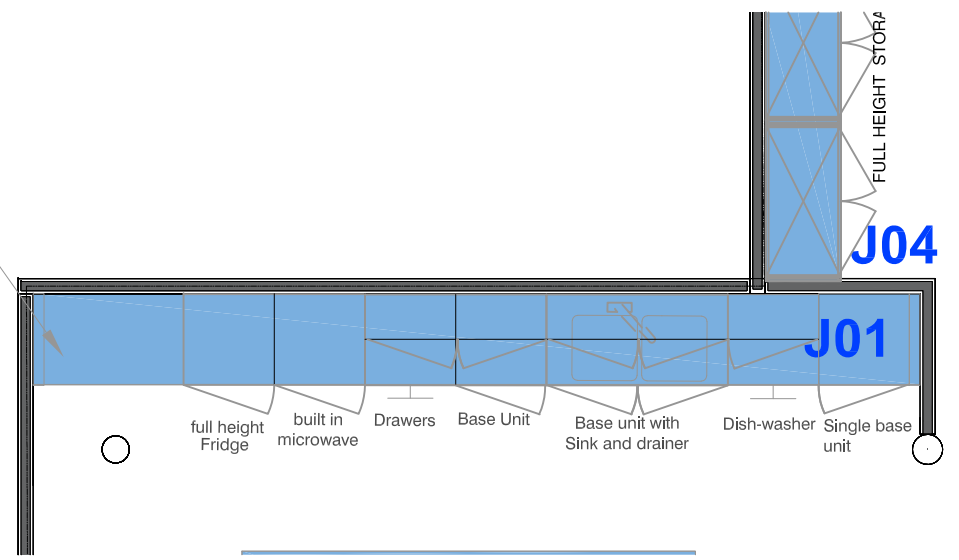

Plan View
Scale 1/50

REV	DESCRIPTION	DATE	BY	CHK
B	Removed Zip tap and one of the top units	16/10/23	RG	
A	Tender	14/10/23	RG	
-	First issue	26/04/23	RG	

CLIENT NAME
Philip J Davies Holdings plc

PROJECT NAME
Join The Dots - Sevendale House

DWG TITLE:
Joinery / J01 Kitchen Suite B.

DWG NO: 34_101 REVISION: -
SCALE 1 : 200 @A3 DRAWN: RG

DWG STATUS:
TENDER

© OBI Property Limited
80 Mosley Street, Manchester, M2 3FX
t: 0161 237 1717 e: info@obiproperty.co.uk

OBi