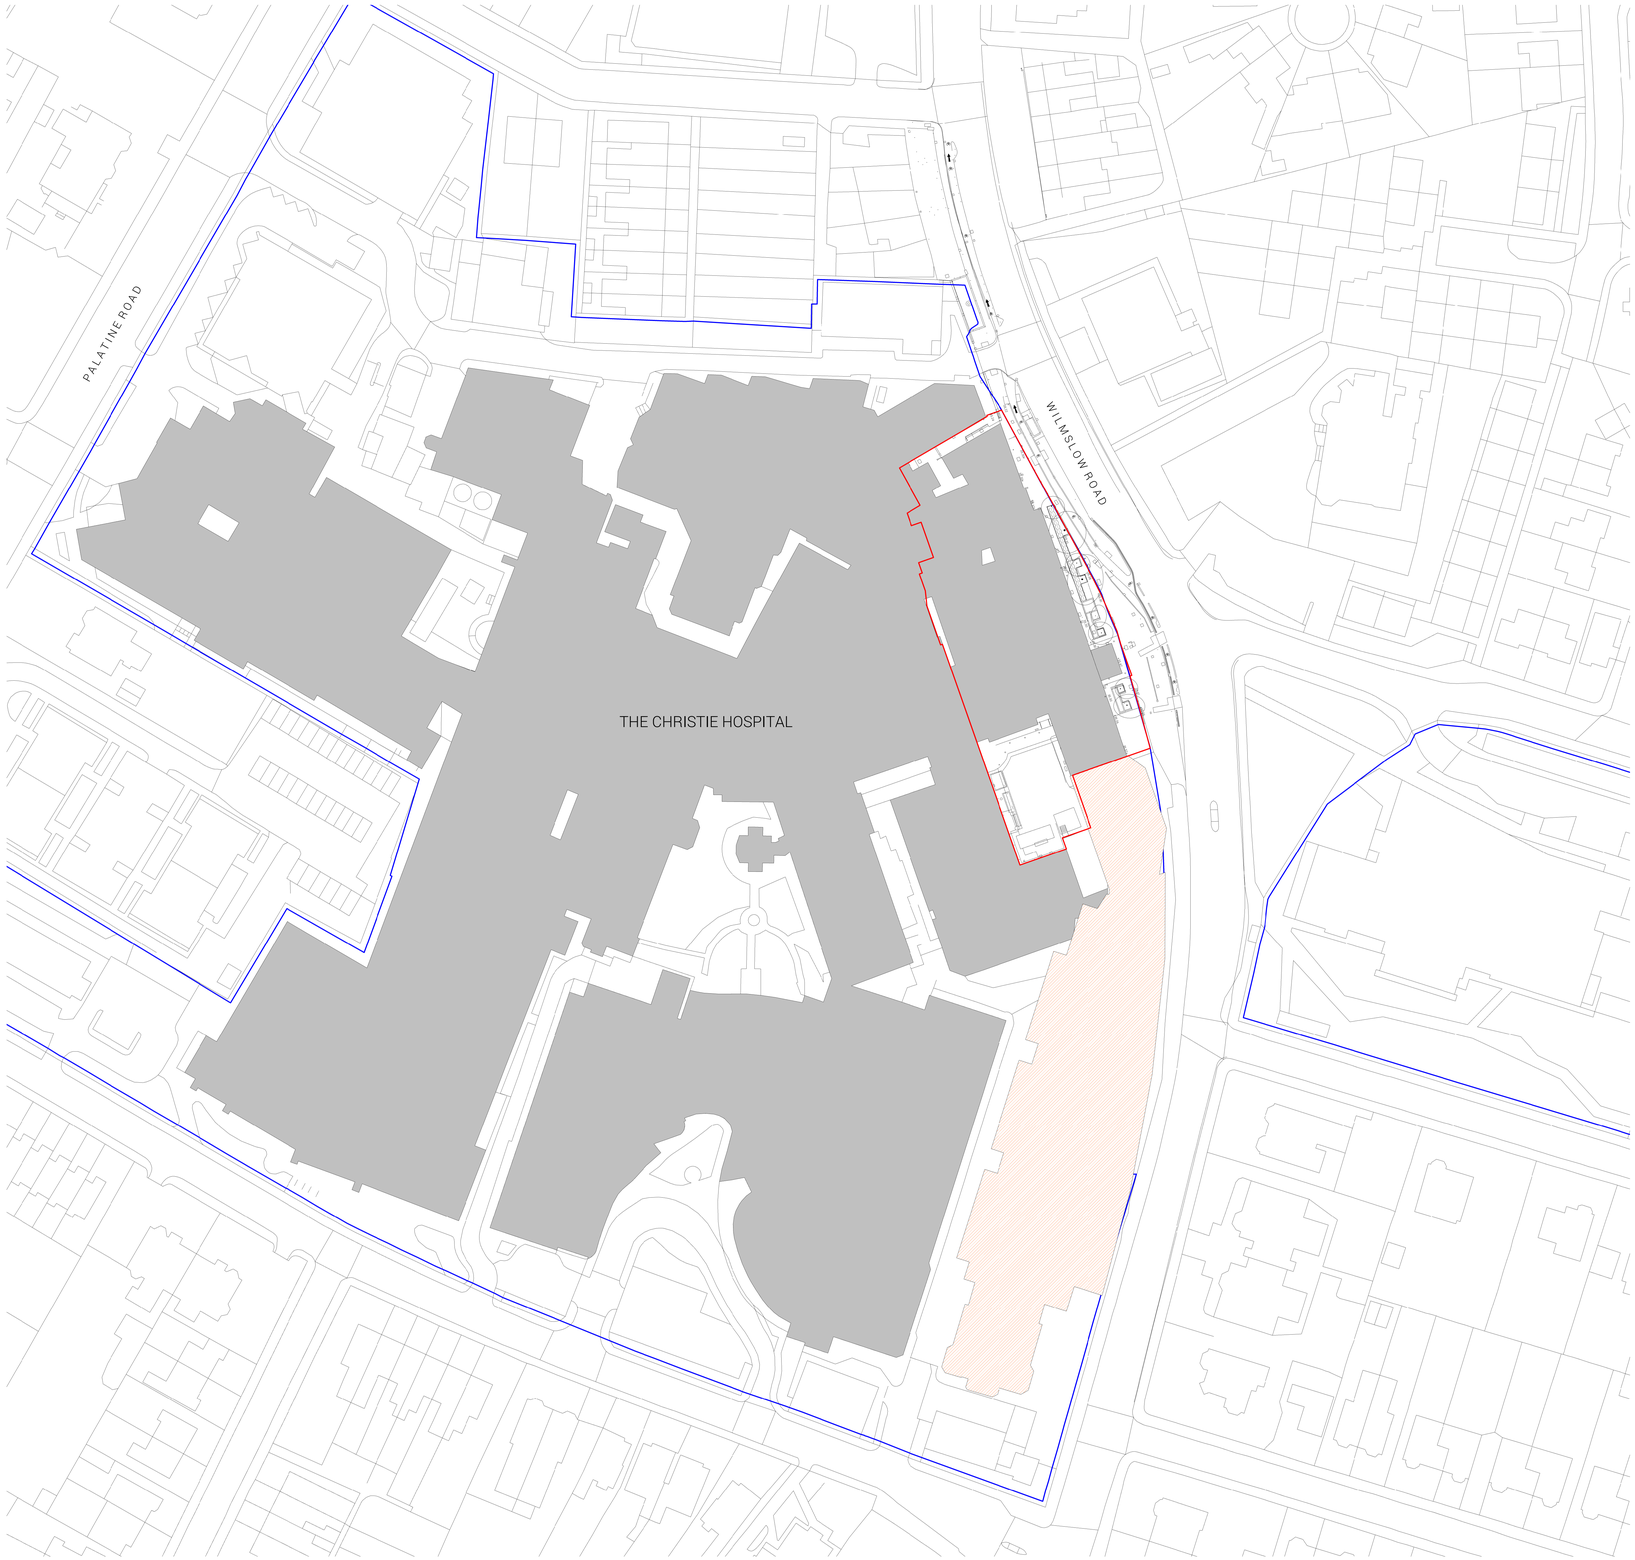


LEGEND

- Site boundary line
- Other land owned by the Trust
- Location of new Paterson Cancer Research Centre

Existing Site Plan
1 : 500

GENERAL NOTES:

DAY Architectural Ltd accepts no responsibility for any costs, losses or claims whatsoever arising from these drawings, specifications and related documents unless there is full compliance with the Client or any unauthorised user of the following:

1 All boundaries, dimensions and levels are to be checked on site before construction and any discrepancies reported to the Architect / Designer.
2 Partial Service: Any discrepancies with site or other information is to be advised to the Architect / Designer and direction and / or clarification is to be sought before the implementation of the Design.
3 Block and site plans are reproduced under license from the Ordnance Survey.
4 Do not scale this drawing.
5 For the purpose of coordination, all relevant parties must check this information prior to implementation and report any discrepancies to the Architect / Designer.

0m 20m
5m 50m

N

REV	DESCRIPTION	DATE	REV BY
P03	Planning Issue	15.09.2023	JAK
P02	Draft Planning Issue for Trust/Planning Consultant comment	25.08.2023	SB
P01	For Trust/Planning Consultant Review	28.07.2023	SB

CLIENT
The Christie NHS Foundation Trust

PROJECT
Advanced Scanning & Imaging Centre Development

DRAWING
Existing Site Plan

SCALE
As indicated @ A0

FIRST ISSUED
28/07/23

PROJECT	CLIENT REF	DRAWN BY	CHECKED BY
1282-21	CASICD	SB	JK

ORIGIN	VOLUME	LEVEL	TYPE	ROLE	NUMBER	REVISION
DAY	XX	ZZ	DR	A	090002	P03

DRAWING STATUS
S3 - PLANNING

Information contained on this drawing is the sole copyright of DAY Architectural Ltd. and is not to be reproduced without their permission.

DAY

DAY Architectural Ltd
Studio 1, Lancaster Buildings
77 Deansgate, Manchester, M3 2BW

T: 0161 834 9703
W: www.day-architectural.com