
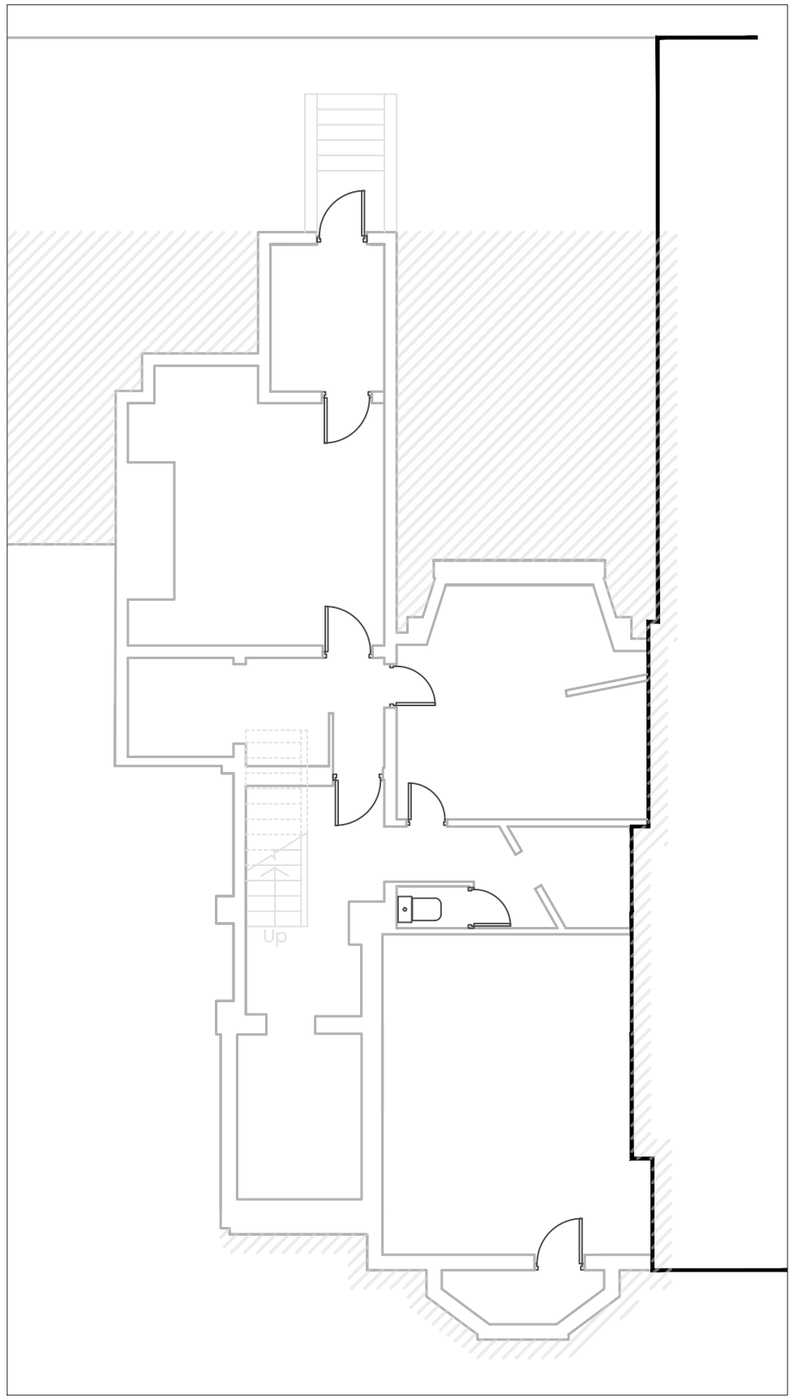


Existing GA Part Basement Floor Plan

Scale 1:100 @ A3

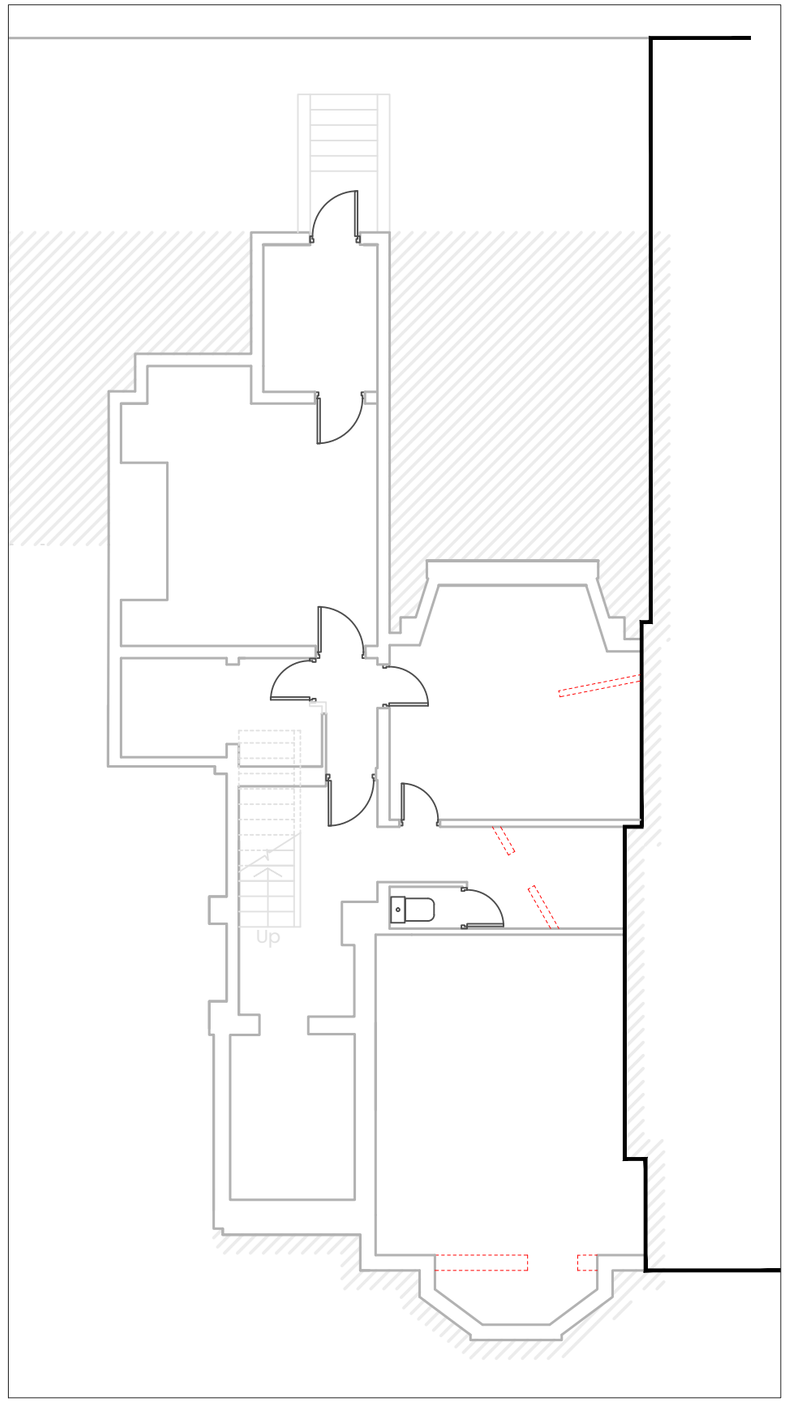

Proposed GA Part Basement Floor Plan

Scale 1:100 @ A3

N

General Notes:

All site dimensions shall be verified by the Contractor on
site prior to commencing any works.

Do not scale from this drawing.

Design intent drawing only. Construction to comply with latest building regulation requirements.

This drawing is the property of "Studio Tashkeel Architecture Ltd." and copyright is reserved by them. The
drawing is not to be copied or disclosed by or to any
unauthorised persons without the prior written consent
of Studio Tashkeel Architecture Ltd.

Rev	Description	Date	Dr by	App by
-	First Issue	04/12/23	AM	MK

STUDIO TASHKEEL
ARCHITECTURE LTD.
89 Princess Street
Manchester M1 4HT
United Kingdom

T +44(0)161 694 6375
E info@StudioTashkeel.com
www.studiotashkeel.com

client name
Zubair Akram

project
439-441 Kashmir House (Cheetham Hill Road)

drawing
Proposed and Existing GA Basement Floor Plan

project number	scale
23_149	1/100 @ A3

drawing number	rev	issue status
PL_002	-	Planning

This drawing is to be read in conjunction with all related drawings. All dimensions must be checked and verified on site before commencing any work or producing shop drawings.The originator should be notified immediately of any discrepancy. This drawing is copyright and remains the property of Studio Tashkeel Architecture Ltd.