




EXISTING SOUTH ELEVATION - Wilton Street

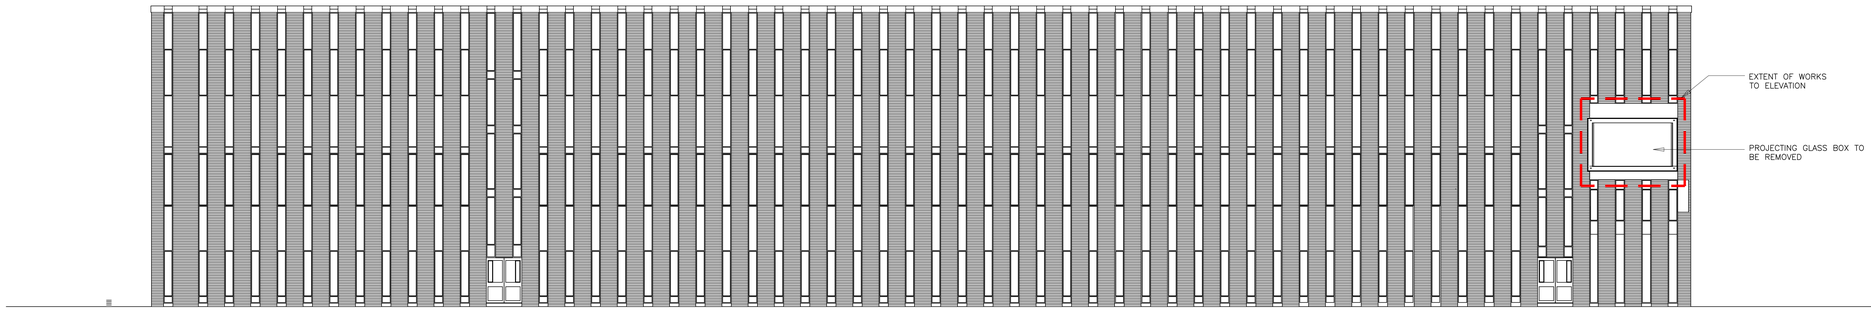

EXISTING WEST ELEVATION - Oxford Road

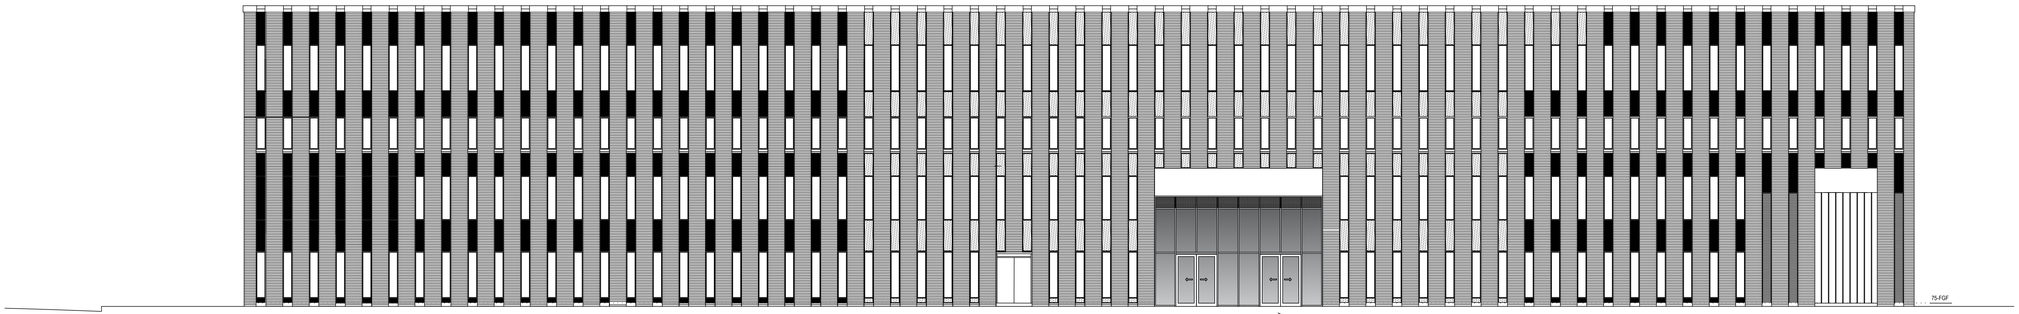

PROPOSED SOUTH ELEVATION - Wilton Street

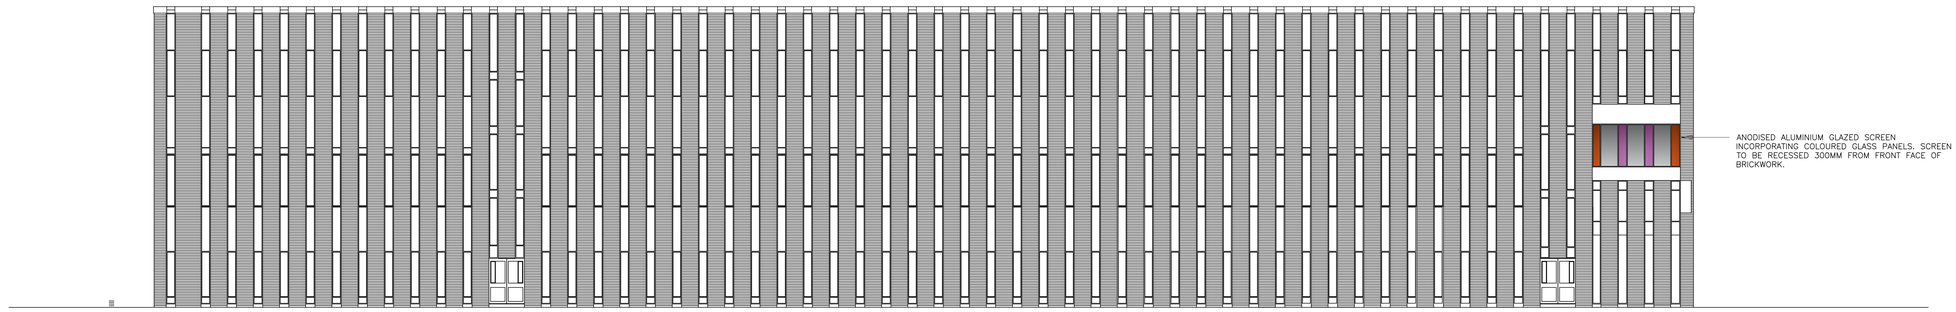

PROPOSED WEST ELEVATION - Oxford Road

The University of Manchester

NOTES

1. DO NOT SCALE FROM THIS DRAWING.
2. ALL MEASUREMENTS ARE IN MILLIMETRES UNLESS STATED OTHERWISE.
3. THIS DRAWING IS TO BE READ IN CONJUNCTION WITH THE SPECIFICATION AND ALL RELEVANT ARCHITECTURAL, ELECTRICAL, MECHANICAL AND STRUCTURAL DRAWINGS.
4. (c) UNIVERSITY OF MANCHESTER. THIS DRAWING MUST NOT BE REPRODUCED WITHOUT PERMISSION.
5. DIRECTORATE OF ESTATES AND FACILITIES TO BE NOTIFIED OF ANY DISCREPANCIES.

IN ADDITION TO THE HAZARDS/RISKS NORMALLY ASSOCIATED WITH THE TYPES OF WORK DETAILED ON THIS DRAWING, NOTE THE FOLLOWING SIGNIFICANT RESIDUAL RISKS :-

Item	Hazard	Risk

Rev	Description	By	Date	Chk'd	Auth
A	Elevation changes as per discussion with planner	GF	27.2.24		

MANCHESTER 1824
The University of Manchester

Directorate of Estates and Facilities
Beyer Building
The University of Manchester
Oxford Road
Manchester
M13 9PL

Drawing Status: Planning

Project: PN 8679 LOADING BAY CONVERSION

Building Name: Kilburn Building MGA065AA

Sub-Site Name:

Site Name: Main Campus

Drawing Title: Existing & Proposed elevations

PM	Drawn	Checked	Authorised
GF	GF	--	--
Scale	Date	Date	Date
1:100 @A0	27/11/23	--/--/--	--/--/--

Drawing No.: A003

Revision: A