



STORAGE BINS/BAYS LAYOUT SCALE 1 : 200

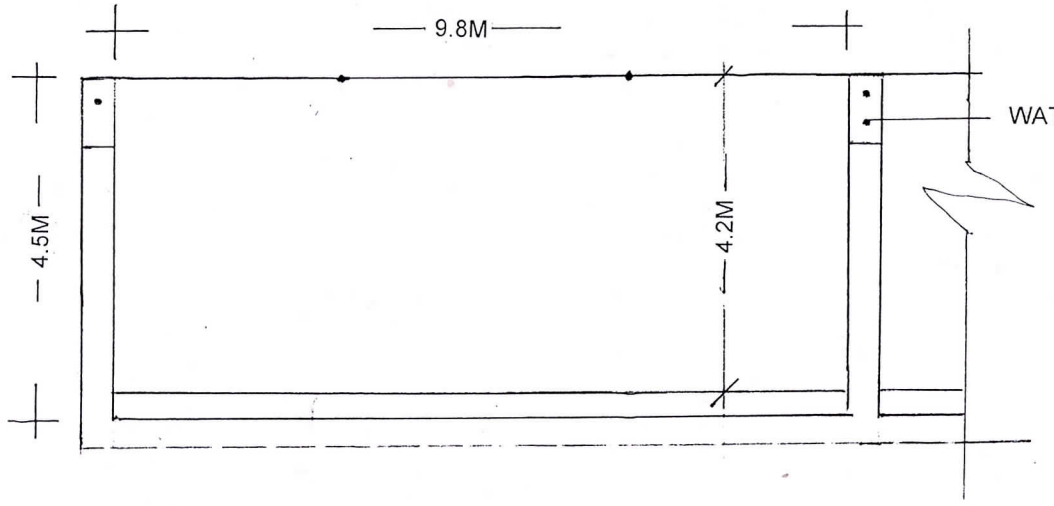


STORAGE BINS/BAYS WEST ELEVATION SCALE 1 : 100

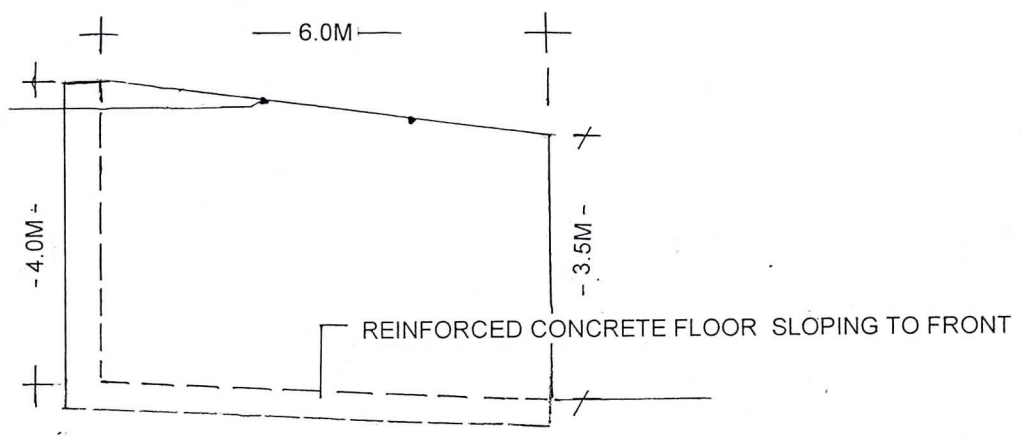


STORAGE BINS/BAYS SOUTH ELEVATION SCALE 1 : 100

SCALE 1 : 200

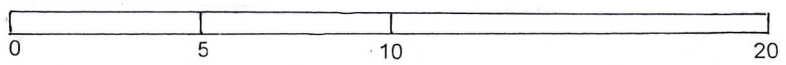

SCALE 1 : 100

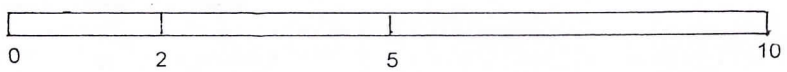

Job Title

SHARSTON INDUSTRIAL ESTATE

All dimensions must be checked on site and not scaled from this drawing

Drawing Title

WASTE PROCESSING FACILITY

STORAGE BINS/BAYS LAYOUT AND ELEVATIONS

OakbayDesign
29 Bradford Road Eccles Manchester M30 9FF
Tel: +44 (0)7966 470358 info@oakbaydesign,com

Scale	Date
AS SHOWN @ A3	FEBRUARY 2024

Drawing No.	Rev.
Z310.106.	