

PURPOSE OF ISSUE	PLANNING


Do not scale from this drawing. All information should be checked by the contractor on site before commencing work. Any discreprencies should be reported to the architect immediately. All rights are reserved and are not transferable. Unauthorised reproductions of this drawing are not permitted.

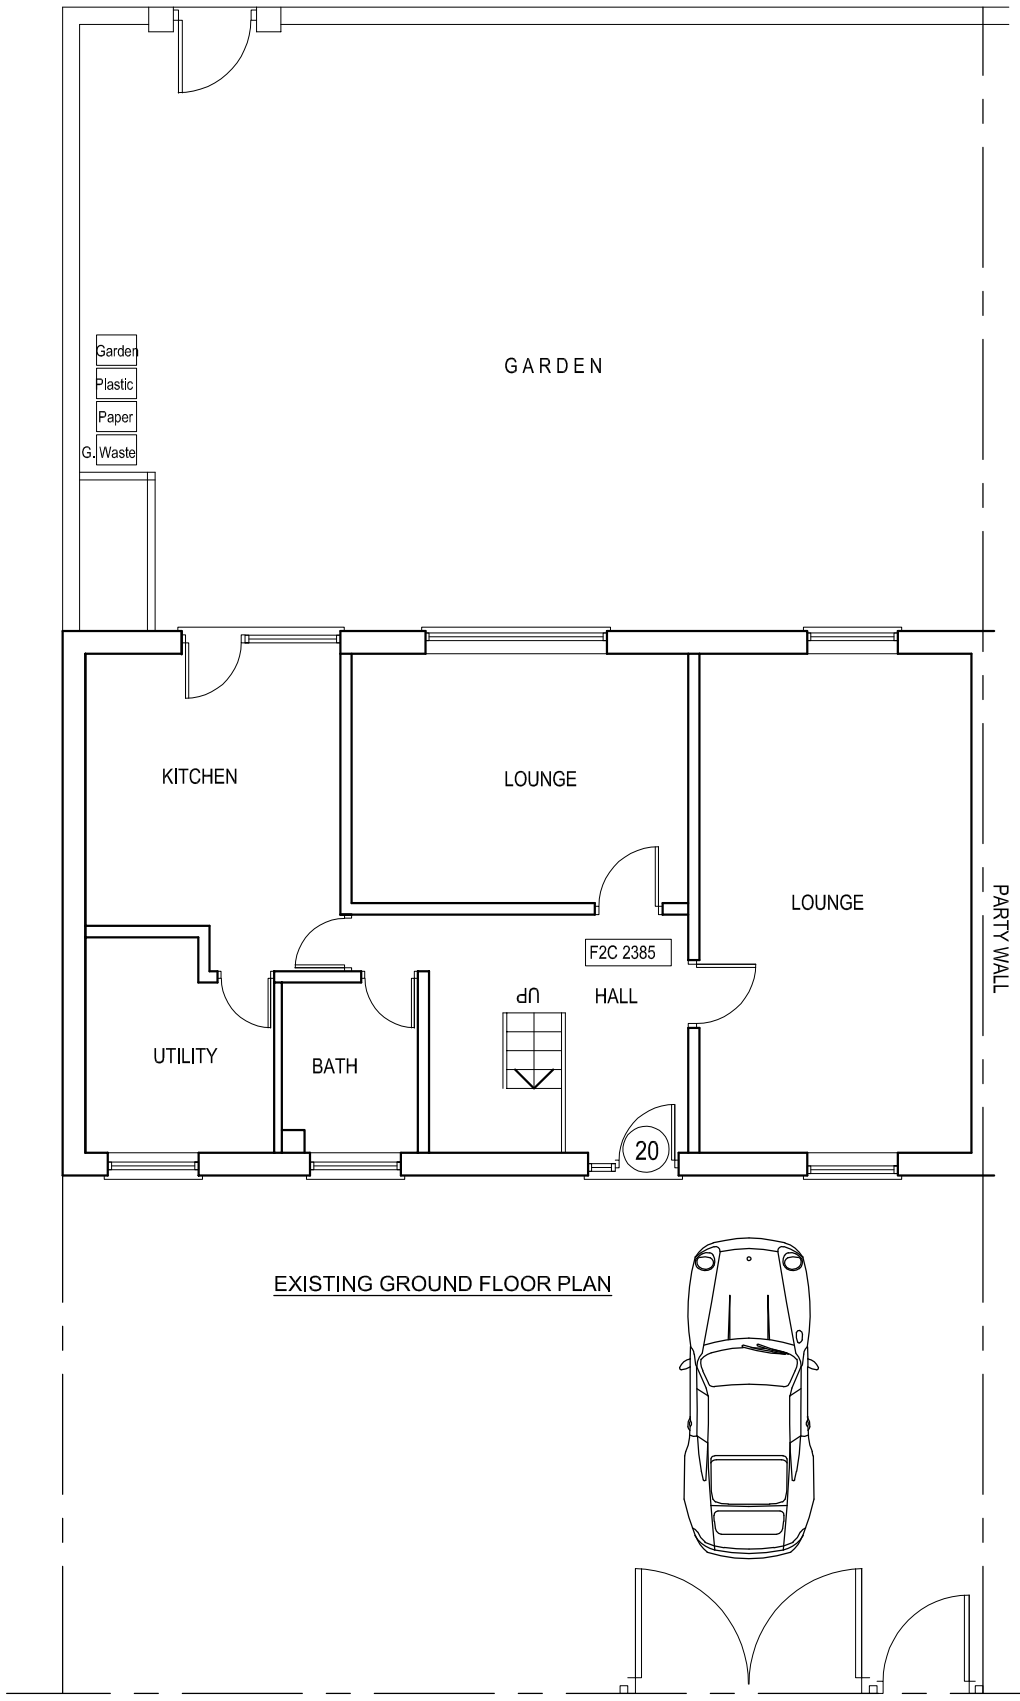

EXISTING GROUND FLOOR PLAN

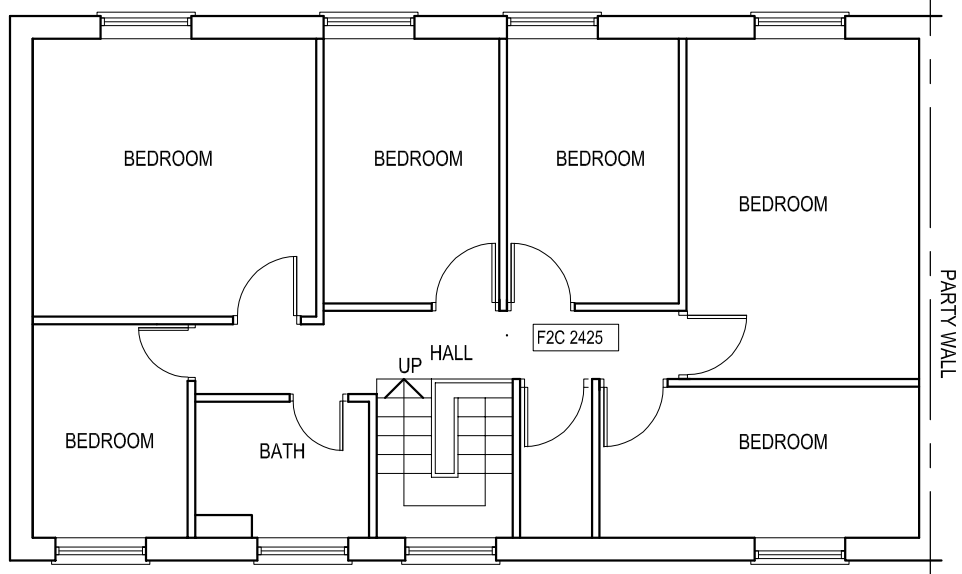


EXISTING FIRST FLOOR PLAN

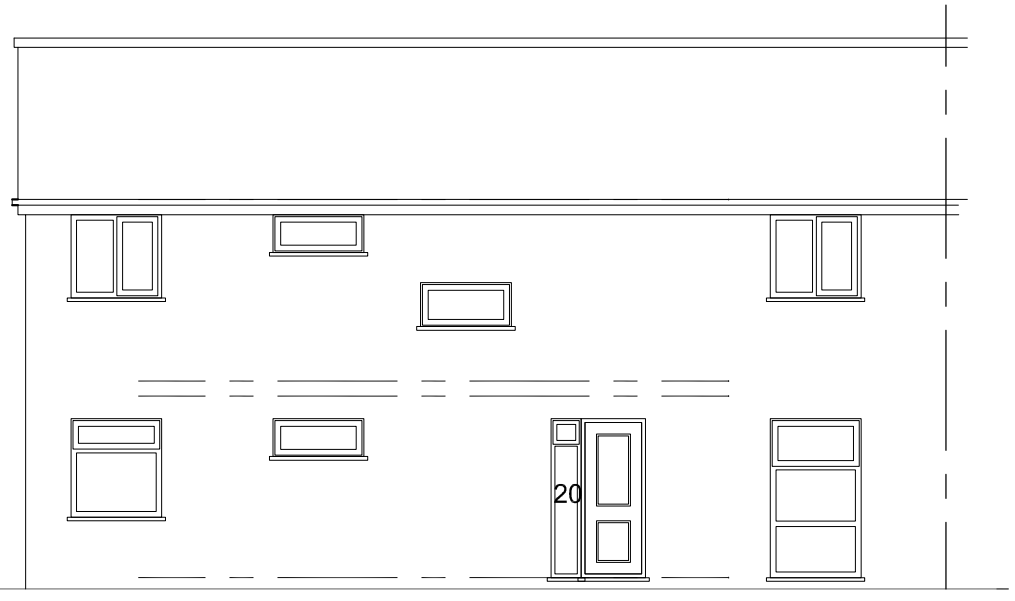

EXISTING FRONT ELEVATION

NORTH

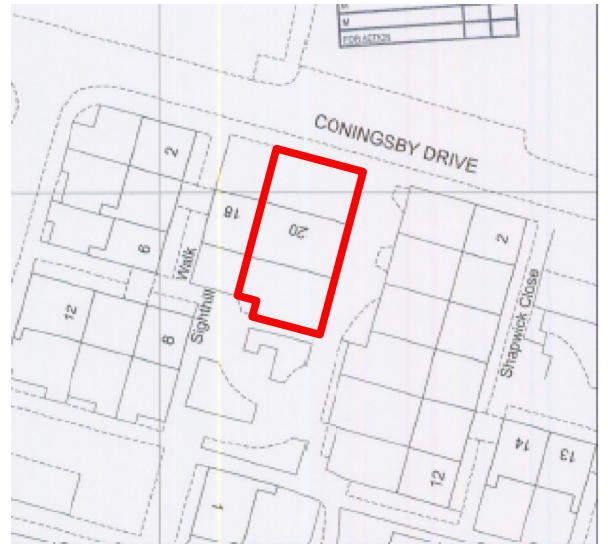

LOCATION PLAN
1:1000

PROJECT
20, Conningsby Drive,
MCR M9 4XA

CLIENT
Mr. Mansur

DRAWING TITLE
Existing Floor Plan

JOB No	DRAWING No
-	NA-P01

SCALE	DATE	REVISION
1:100@A3	Oct. 2019	-

t: 0782 895 3405
e: niamat@hotmail.co.uk

na design