
ABOVE GROUND DRAINAGE LAYOUT LEGEND

- EXISTING DRAINAGE
- DRAINAGE AT LOW LEVEL
- DRAINAGE AT HIGH LEVEL / CEILING VOID
- CONDENSATE
- PIPEWORK AT HIGH LEVEL / CEILING VOID
- PIPEWORK BELOW GROUND
- RE — RODDING EYE
- WASTE OUTLET
- SVP — SOIL VENT PIPE
- SS — STUB STACK
- AAV — AUTOMATIC AIR ADMITTANCE VALVE
- PLANT / SVP REFERENCE
- DRAINAGE PUMP
- DRY TRAP

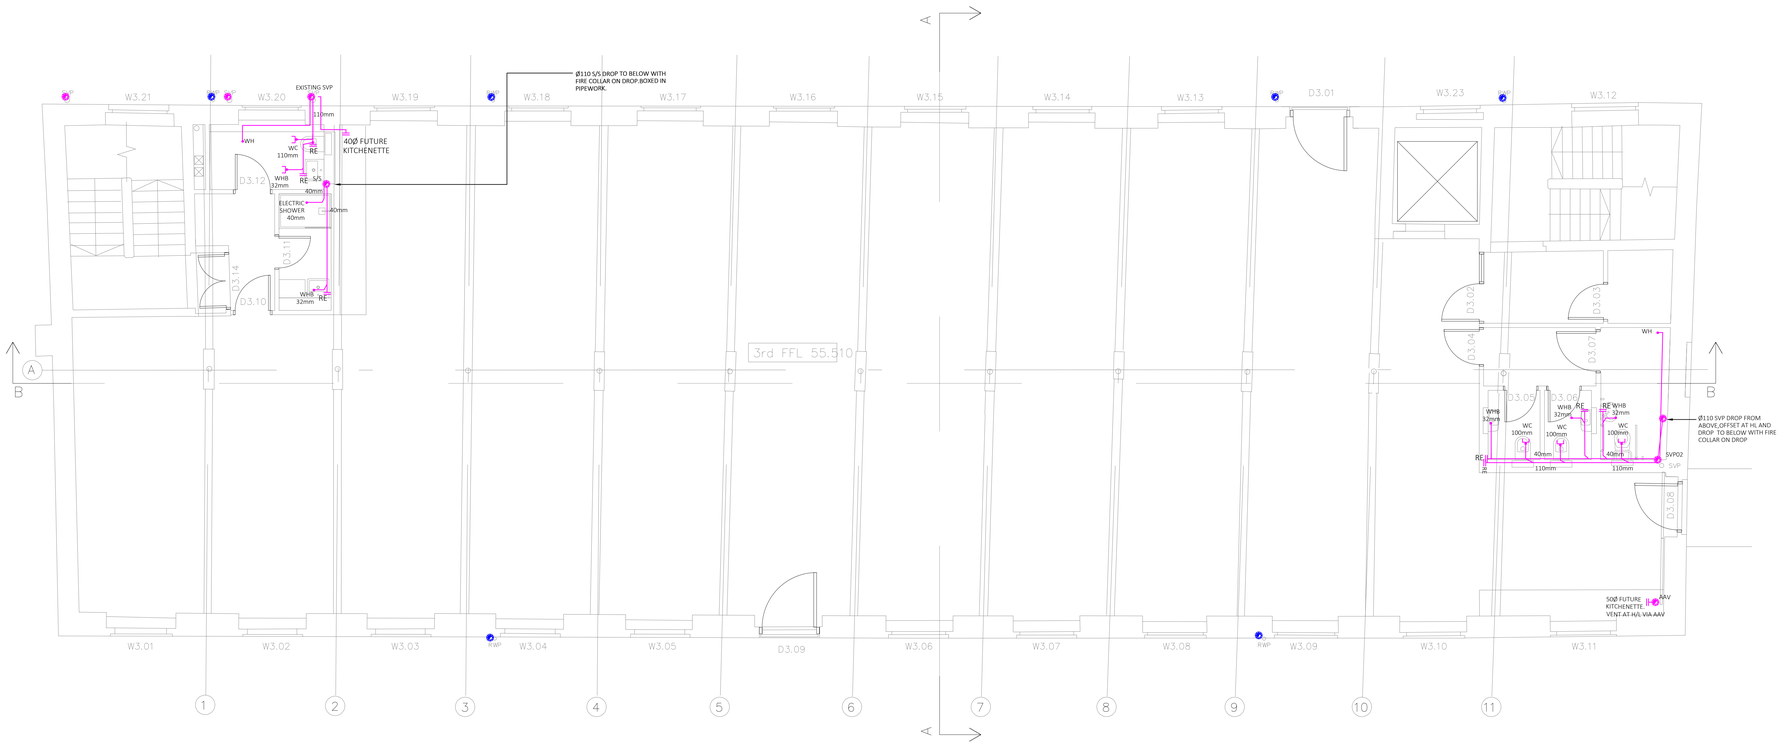

PRELIMINARY

Rev	Revision description	Drawn By	Checked By	Date
P3	UPDATED INLINE WITH COMMENTS RECEIVED	KH	AM	12.12.23
P2	UPDATED INLINE WITH COMMENTS RECEIVED	KH	AM	05.12.23
P1	PRELIMINARY	KH	AM	17.11.23

Client: Workspace Design & Build

Project: Neptune Mill

Title: Above Ground Drainage Third Floor

Solution environmental services
Pure Office, Brooks Drive,
Cheadle Royal Business Park, Cheadle, SK8 3TD
Tel: 0161 532 9480
www.solution-es.co.uk

Drawn by	Checked by	Scale	Sheet Size	Date
K.H	A.M	1:50	A0	12.12.23

Drawing No.: SE4676/M04

Revision: P3