
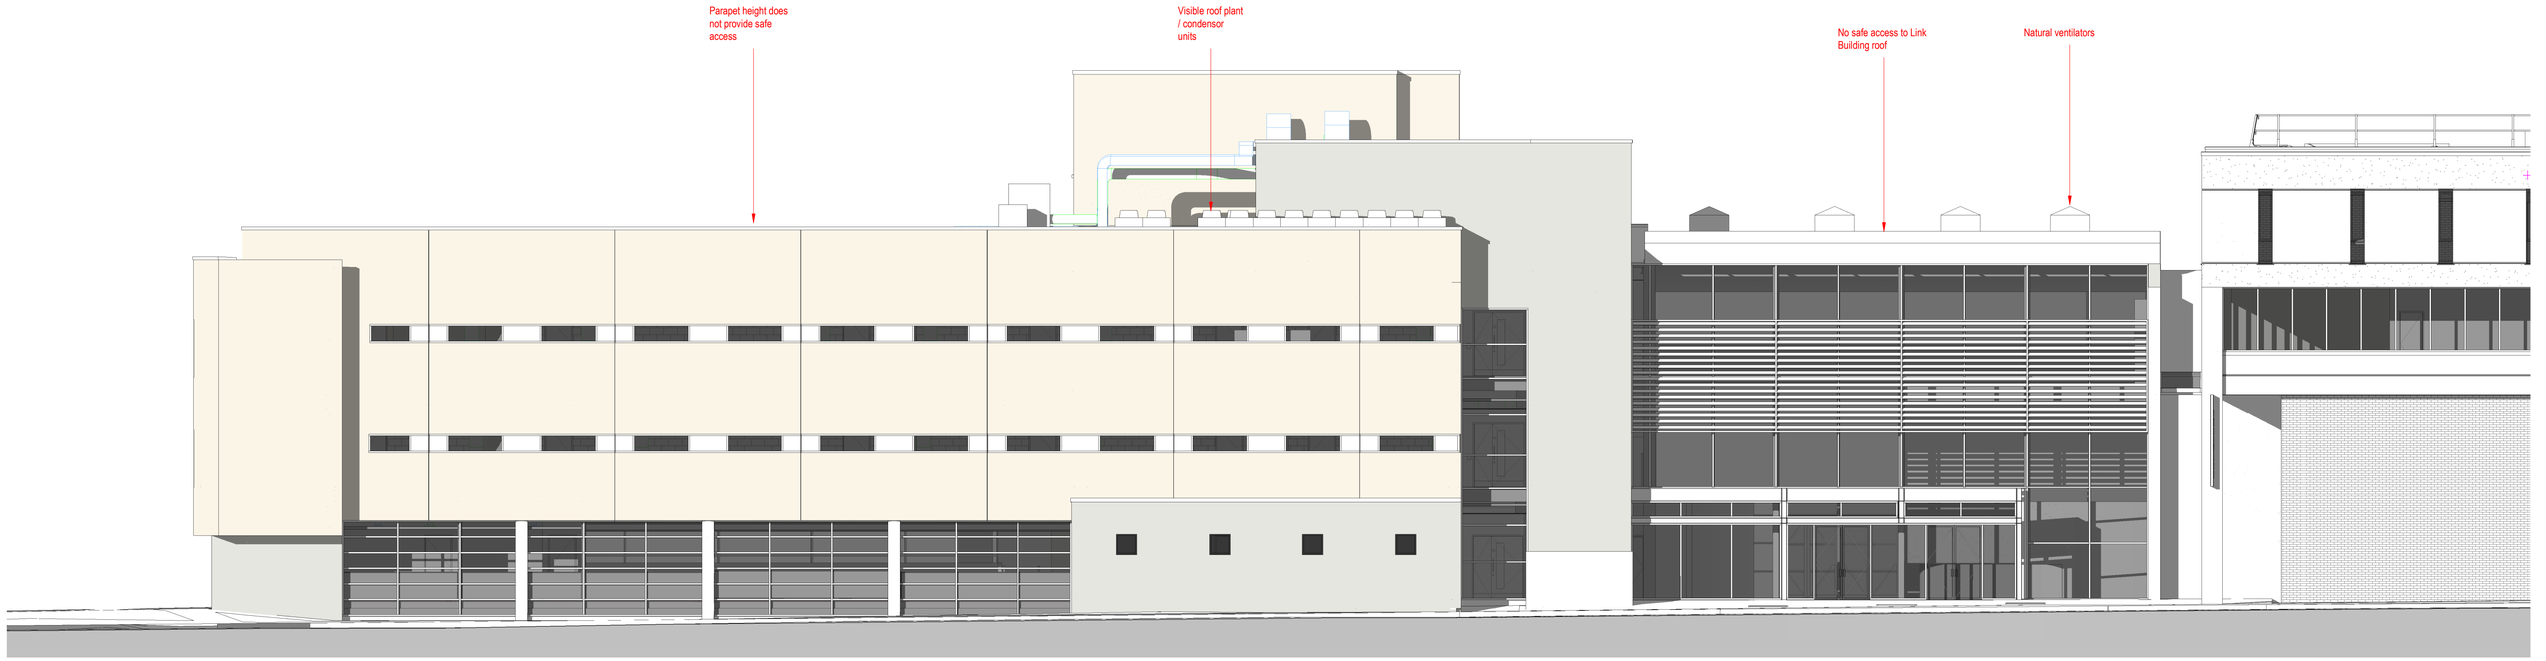


2 South Elevation_Existing

1 : 100

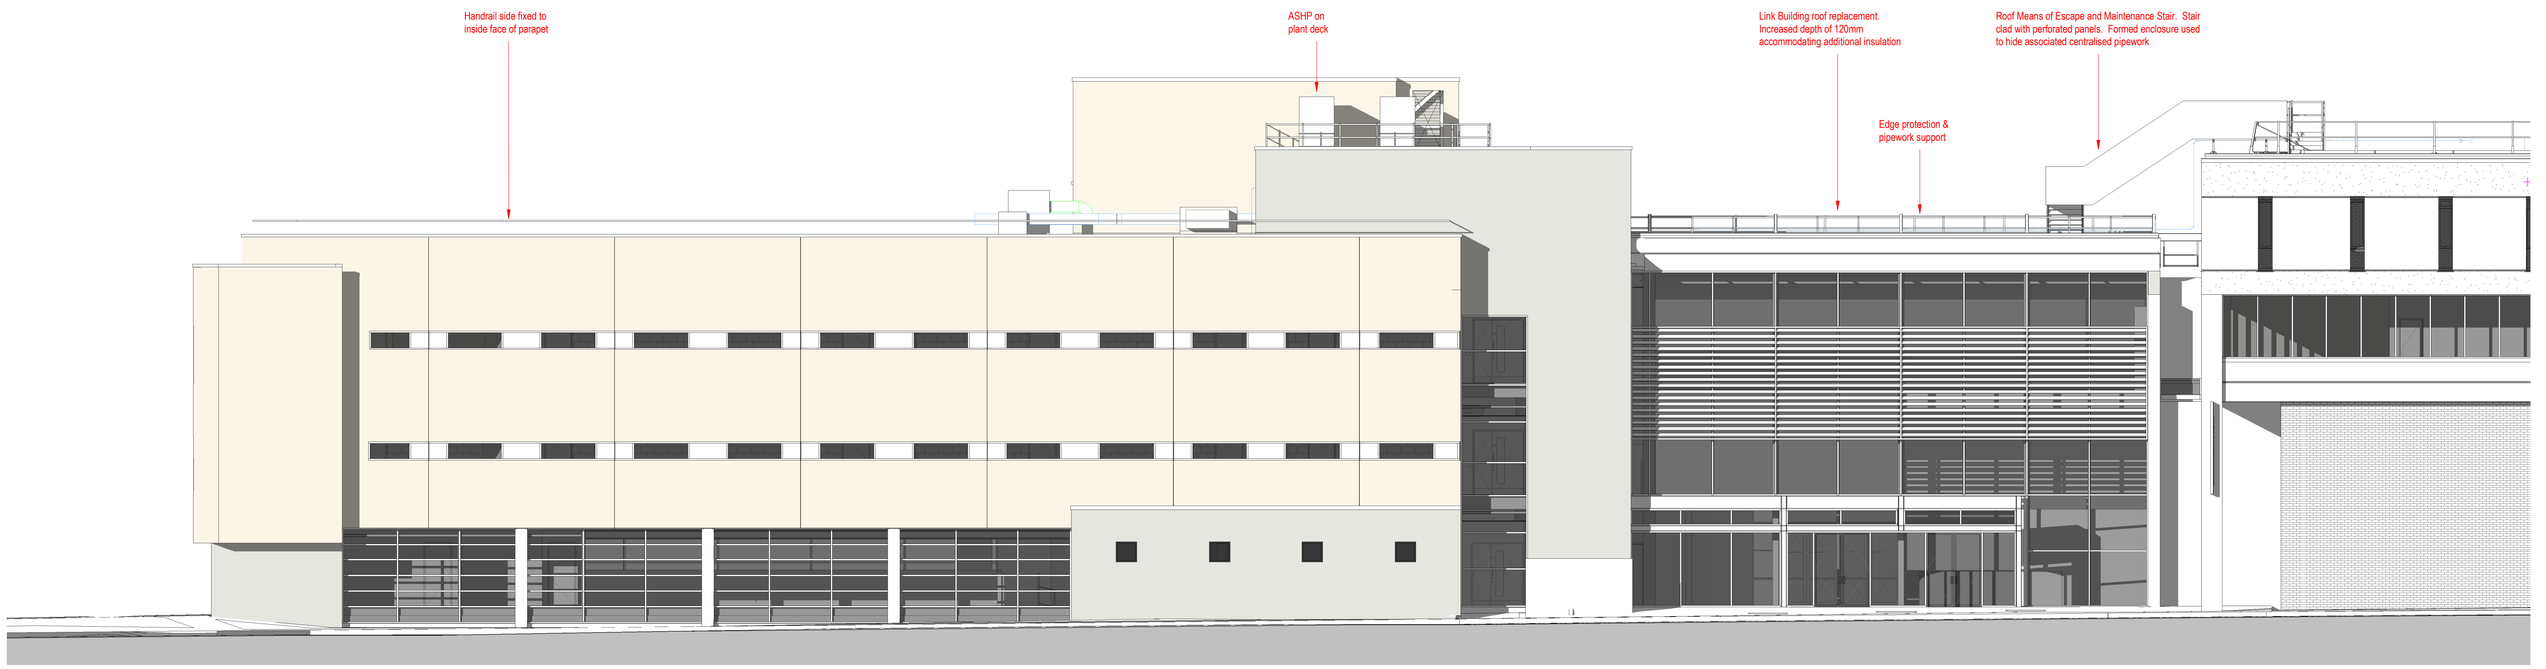

1 South Elevation_Proposed_Phase 18-4

1 : 100

IAN PALMER ARCHITECTS SHALL HAVE NO RESPONSIBILITY FOR ANY USE MADE OF THIS DOCUMENT OTHER THAN FOR THAT WHICH IT WAS PREPARED AND ISSUED.

ALL DIMENSIONS SHOULD BE CHECKED ON SITE.

DO NOT SCALE FROM THIS DRAWING

ANY DRAWING ERRORS OR DIVERGENCIES SHOULD BE BROUGHT TO THE ATTENTION OF IAN PALMER ARCHITECTS AT THE ADDRESS SHOWN BELOW.

BEFORE WORK COMMENCES ALL DRAWINGS SHALL BE READ IN CONJUNCTION ALL RELEVANT INFORMATION INCLUDING:
- THE CDM DESIGN ISSUES REGISTER
- THE RISK SERIES OF DRAWINGS
- THE PROJECT CDM RISK REGISTER

Scan for rendered elevation

IPA SCAN ME

REVISION / DESCRIPTION	DRAWN	CHECKED	DATE
P05 Fire Escape added	ICP	ICP	10.04.24
P04 General mods	ICP	ICP	19.03.24
P03 General mods	ICP	ICP	12.03.24
P02 General mods	ICP	ICP	05.03.24
P01 First issue	ICP	ICP	05.01.24

CLIENT

IAN PALMER ARCHITECTS

Haweswater
Moss Lane
Silverdale
Carnforth
Lancashire
LA5 0SS

Info@ianpalmerarchitects.com
www.ianpalmerarchitects.com

PROJECT TITLE: Royal Northern College of Music

P000001

DRAWING TITLE: South Elevation Existing & Proposed

SCALE: @ A1 1 : 100

DATE FIRST ISSUED: 25.01.24

DRAWING No.: PR1- IPA- Z1-18_4-GA-A-200504

REVISION: P05