
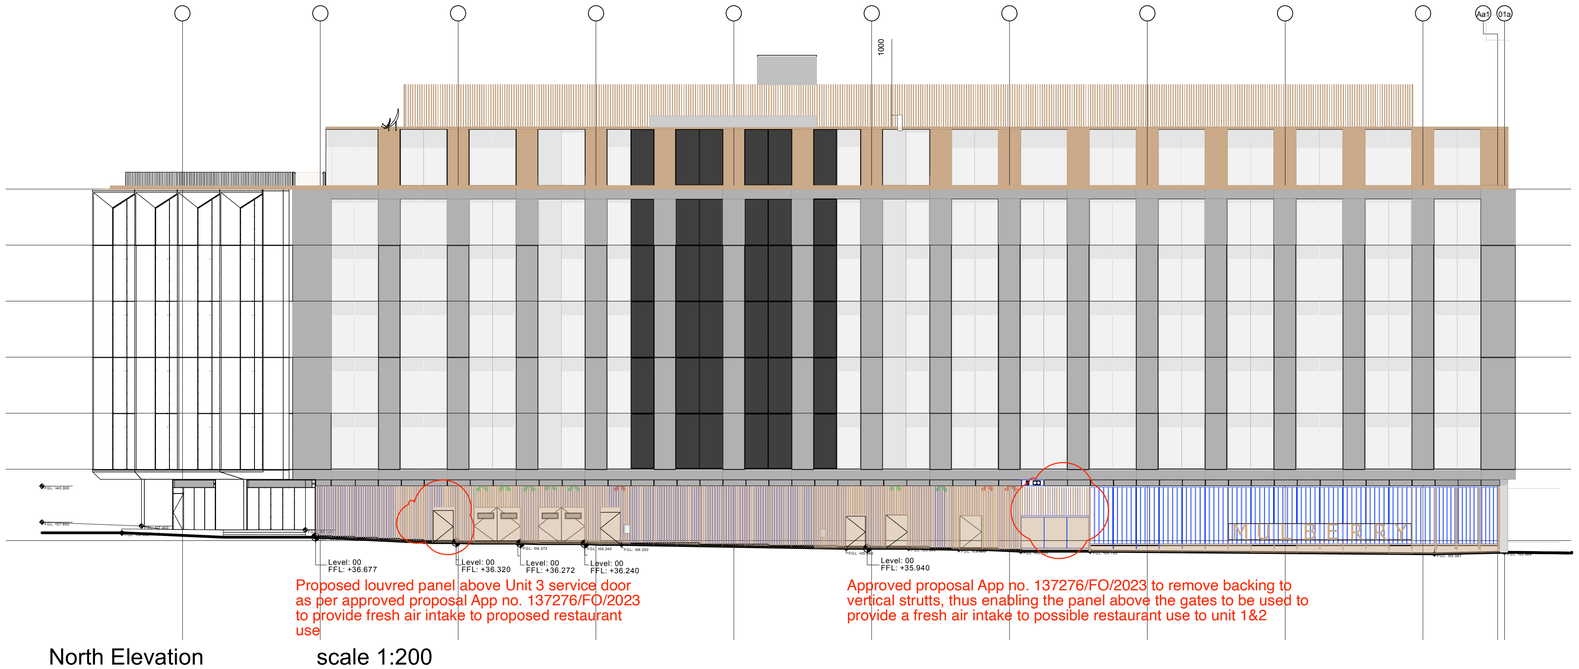


Proposed louvred panel above Unit 3 service door as per approved proposal App no. 137276/FO/2023 to provide fresh air intake to proposed restaurant use

Approved proposal App no. 137276/FO/2023 to remove backing to vertical strutts, thus enabling the panel above the gates to be used to provide a fresh air intake to possible restaurant use to unit 1&2


North Elevation scale 1:200

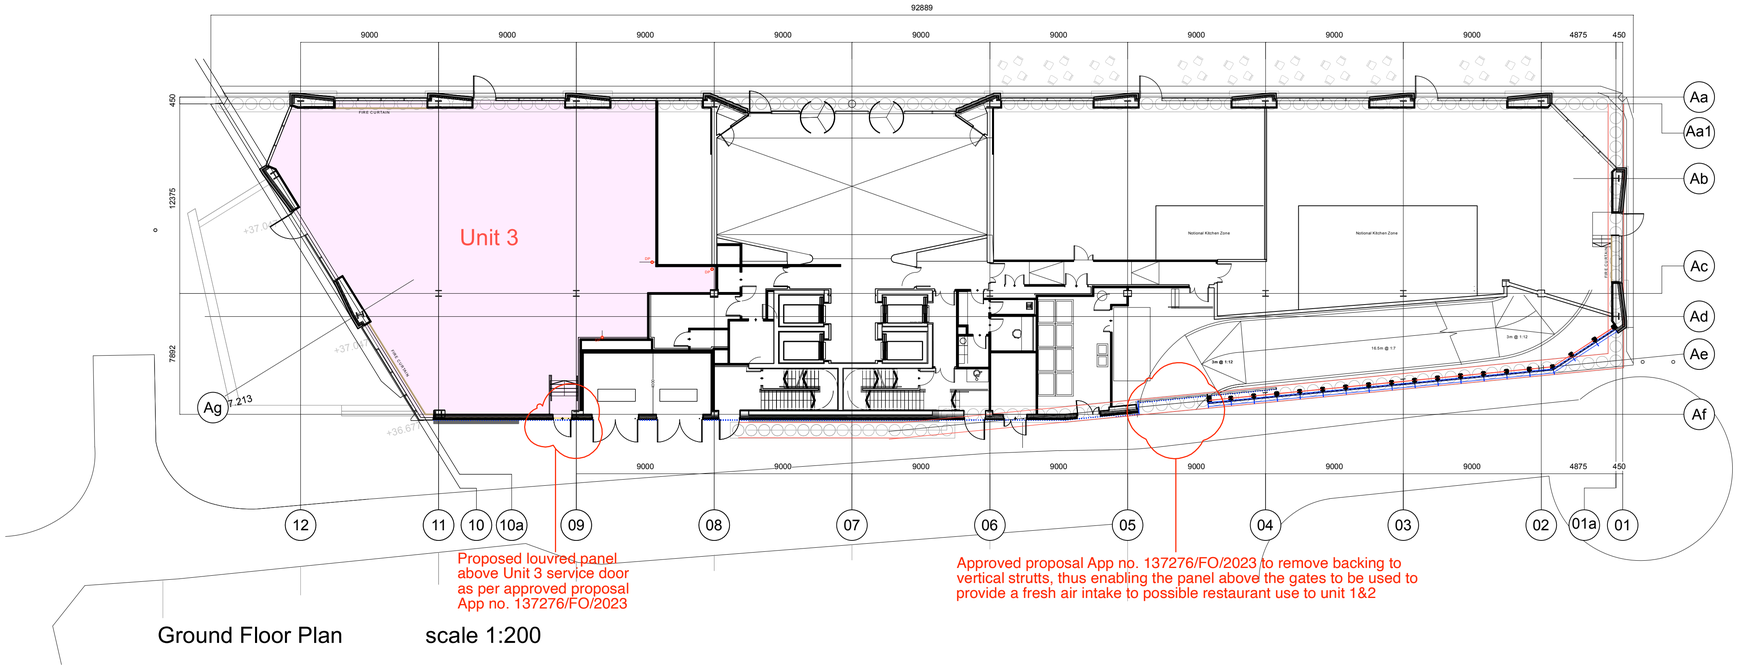


Proposed louvred panel above Unit 3 service door as per approved proposal App no. 137276/FO/2023

Approved proposal App no. 137276/FO/2023 to remove backing to vertical strutts, thus enabling the panel above the gates to be used to provide a fresh air intake to possible restaurant use to unit 1&2

Ground Floor Plan scale 1:200

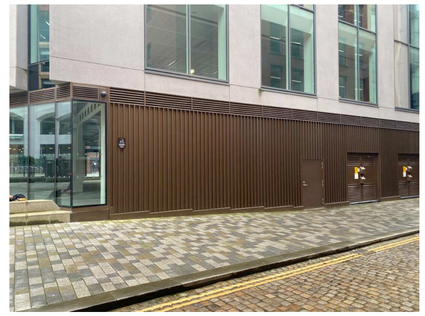

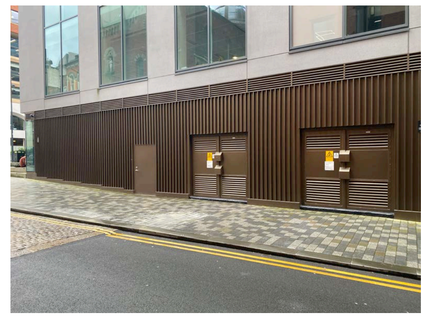

Views of Mullberry Street elevation showing single service door to unit 3 and double doors to building generator and plant rooms.

REVISIONS :

inspire: design consultancy
49 the tannery lawrence street york yo10 3wh
t&f 01904 611 091 **e** peter@inspiredc.co.uk

CLIENT :
ZaaP Restaurants

SITE : **Ground Floor Units 3, The Lincoln, Brazennose Street, Manchester M2 5BP**

DRAWING TITLE:
Ground Floor and North Elevation

DATE : **3 April 2024**

SCALE : **1:200 @ A1**

DRAWING BY : **PS**

DRAWING NO : **ZaaP/Manc/PP/200**

CONTRACTORS MUST VERIFY ALL DIMENSIONS ON SITE BEFORE COMMENCING ANY WORK.FIGURED DIMENSIONS TO TAKE PRECEDENCE OVER SCALED DIMENSIONS.THE COPYRIGHT OF THIS DRAWING IS RESERVED.THE DRAWING MUST NOT BE DISCLOSED WITHOUT ANY AUTHORITY.
DO NOT SCALE.