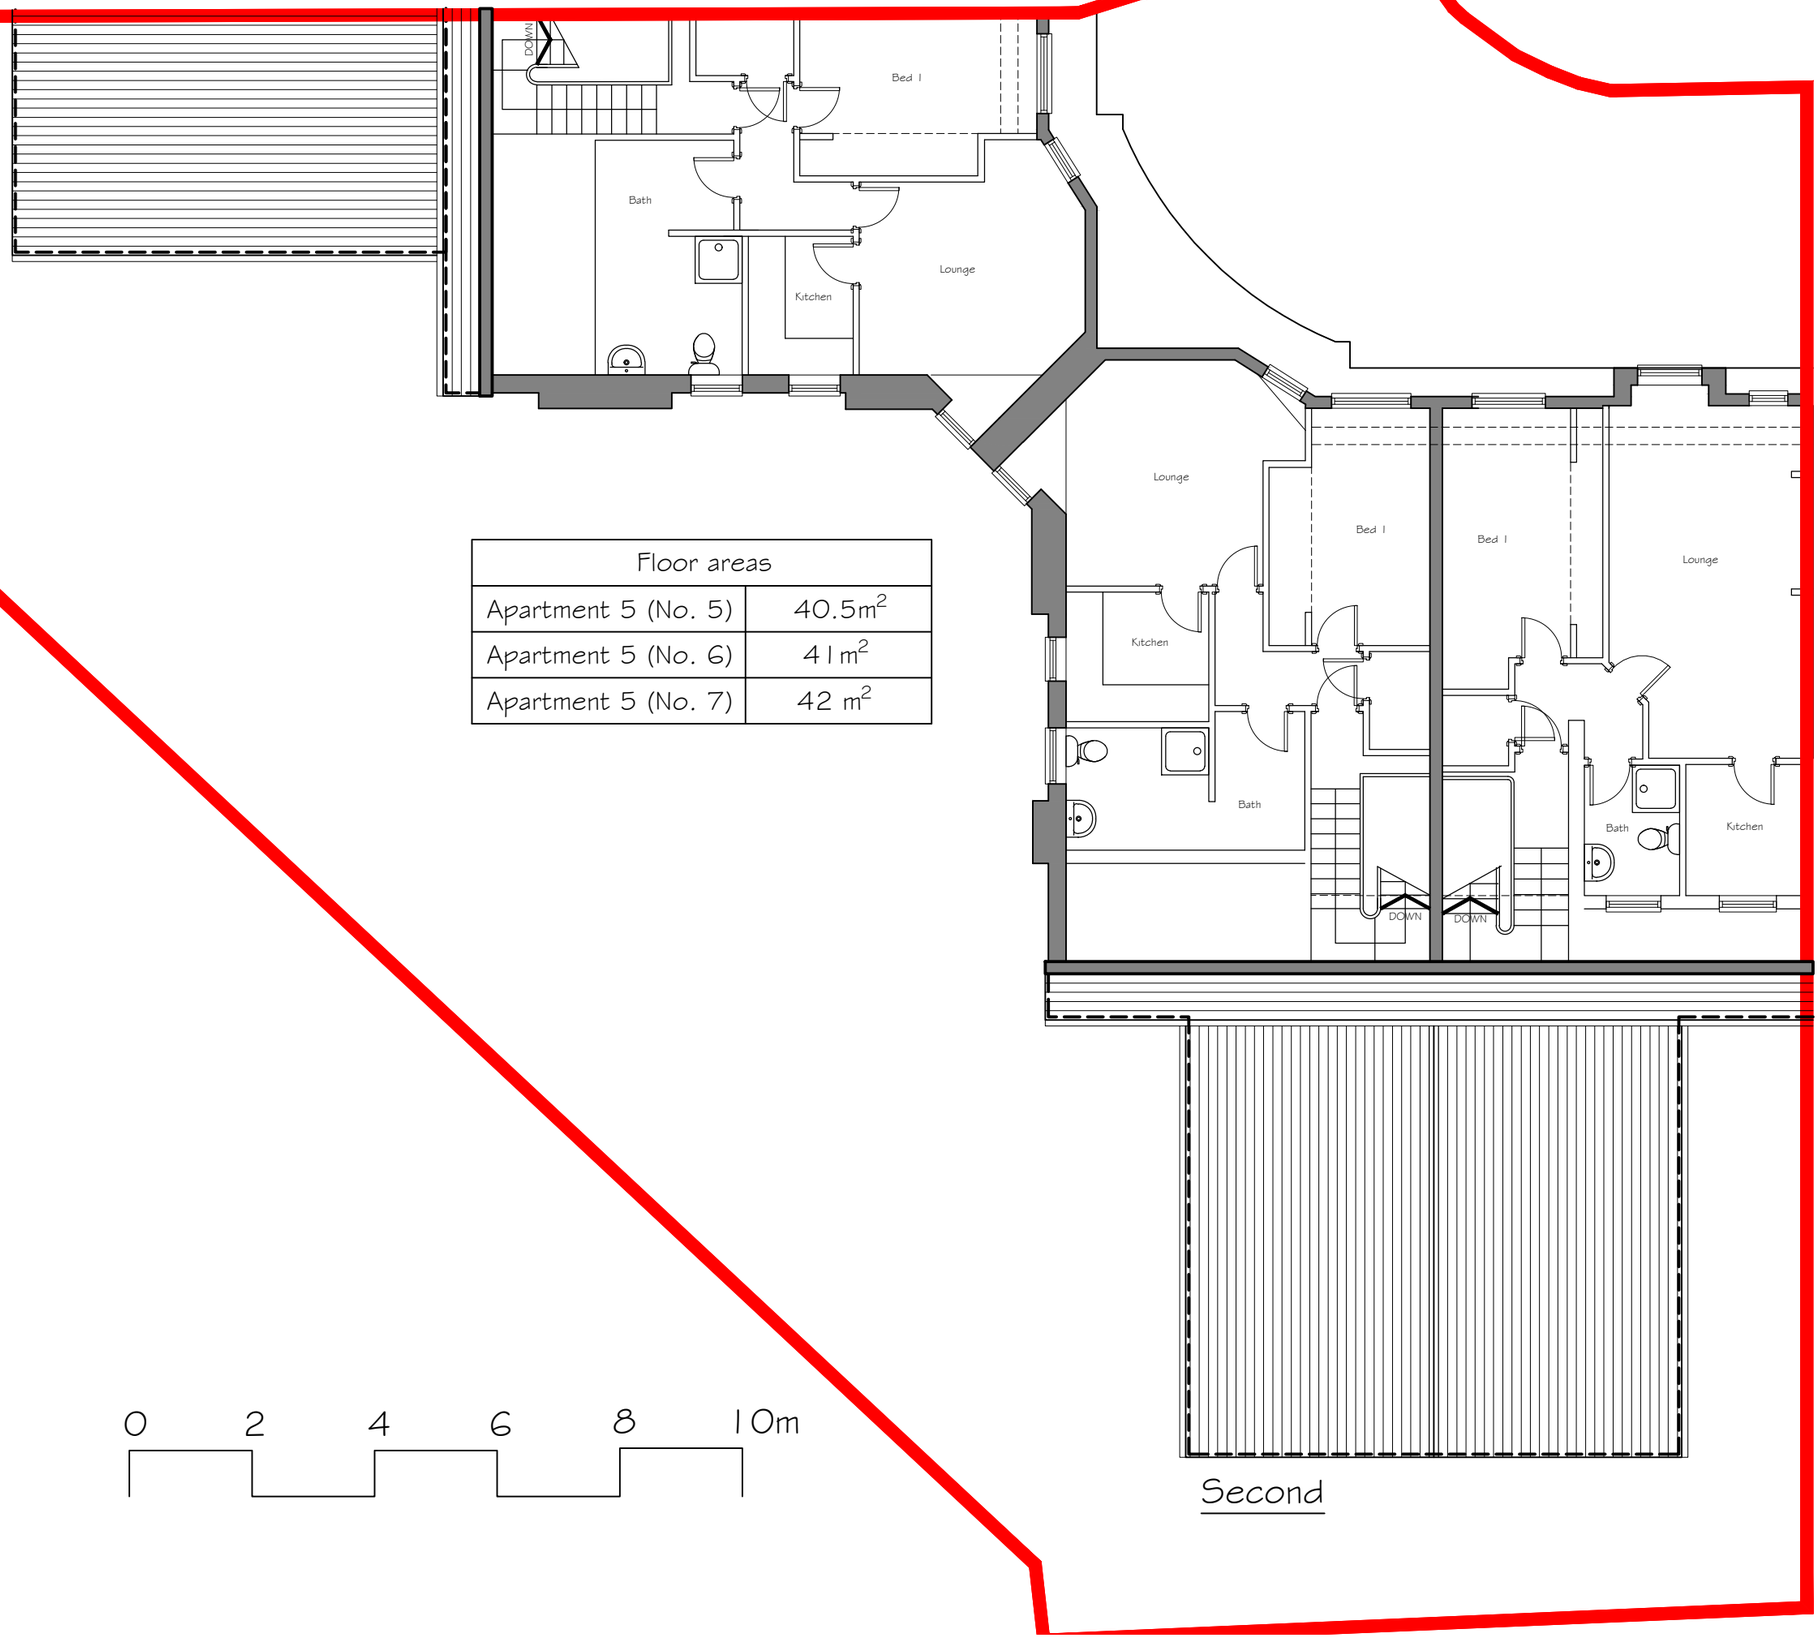


Floor areas	
Apartment 5 (No. 5)	40.5m^2
Apartment 5 (No. 6)	41m^2
Apartment 5 (No. 7)	42 m^2

0 2 4 6 8 10m

Second

Revision	Description	Init.	Date
A	Floor areas added	D.J.J	08.04.24

PLANNING

PZ VI Architects & Designers
Tel: 07973 616 036
E-mail:info@pzvi-architects.co.uk

Project: 5-7 BEACONSFIELD

Client: THIS SPACE LTD

Drawing Title: EXISTING SECOND FLOOR PLAN

Drawing No: KR845-PL-106

Rev: A

Drawn By: D.J.J

Checked: J. Albutt

Scale: 1:100 @ A3

Date: 18.07.2023