


PLANSCAPE

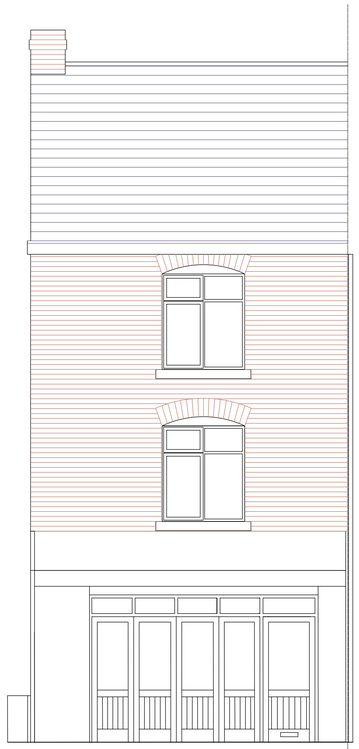


FRONT ELEVATION

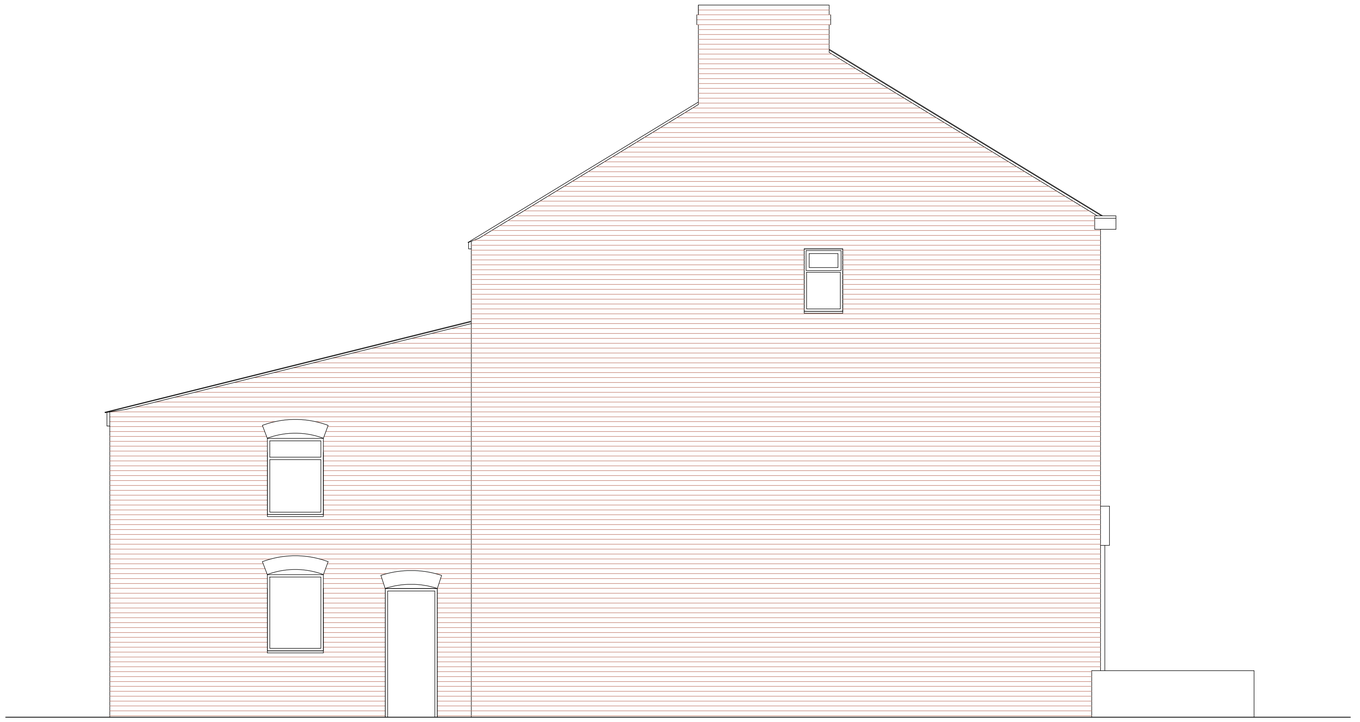


SIDE ELEVATION

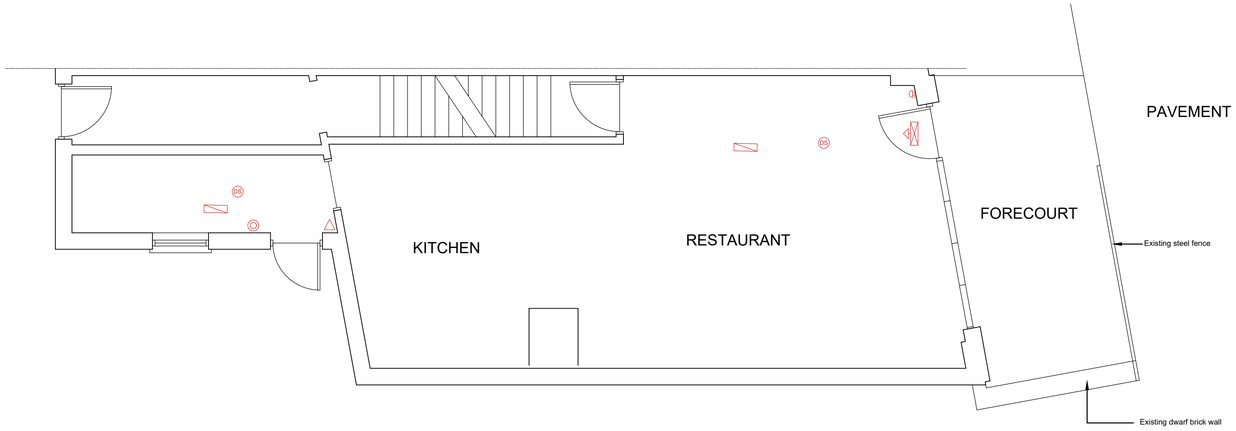

GROUND FLOOR PLAN

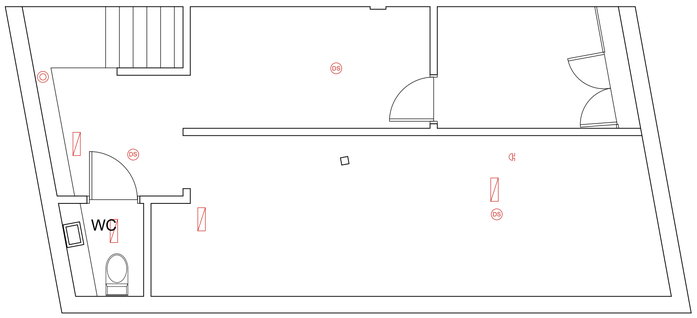

BASEMENT PLAN

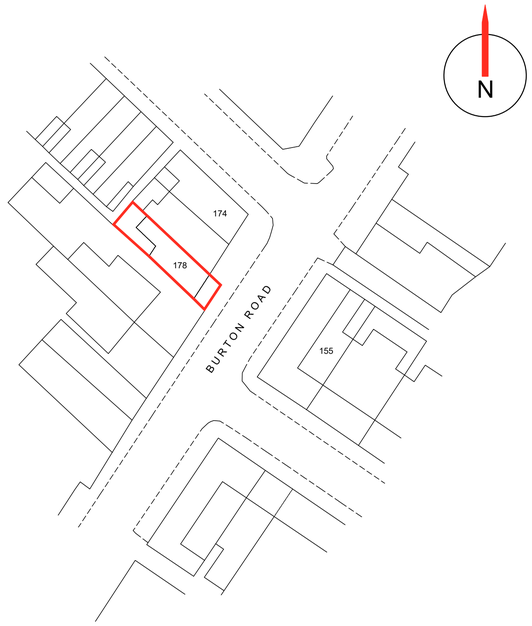

SITE PLAN Scale: 1:500

Directional illuminated Fire Exit Sign
Emenrgency light
Smoke Detector
Sounder Alarm
Break glass Alarm Activating point
Fire Extinguisher

0 1 2 3 4

PLANSCAPE
ARCHITECTURAL DESIGN CONSULTANTS
LYCHGATE HOUSE . 1 ST MARYS COURT . WHITFORD ROAD
WHITFORD . FLINTSHIRE . CH8 9AG
Email: kate@planscape.org.uk Mobile: 07773677719

Client:
GLYN GOODWIN

Job Description:
PLAN OF EXISTING

Location:
178 BURTON ROAD WEST
DIDSBURY
MANCHESTER
M20 1LH

Scale: 1:50

Date: 18 SEPT. 2023

Drawing Number: G.1576 / 1

Revision:

Print @ A1 = Scale 1:50