

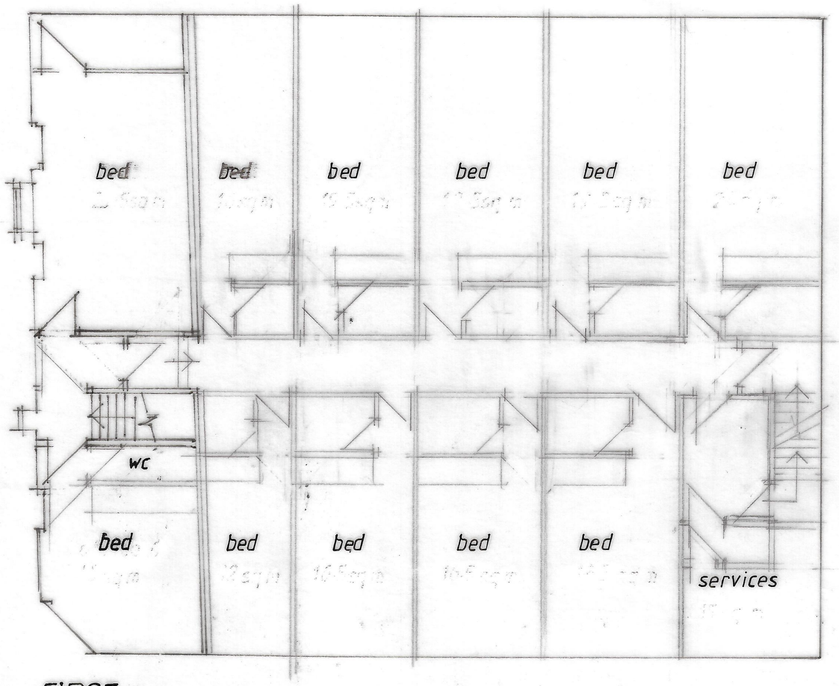


FIRST

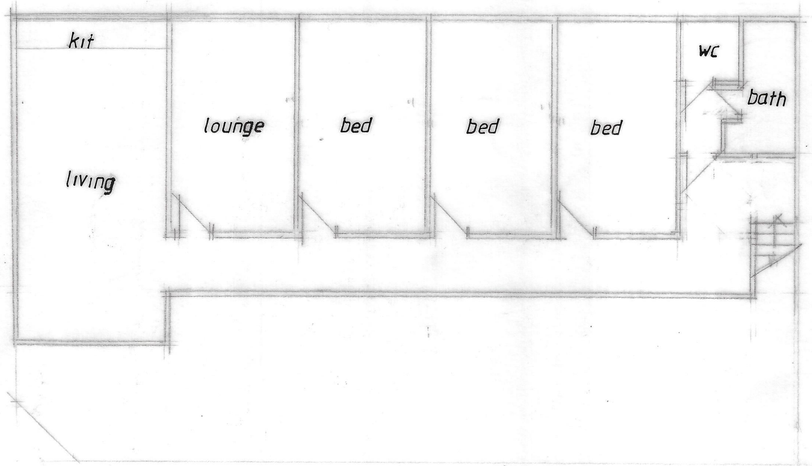

SECOND

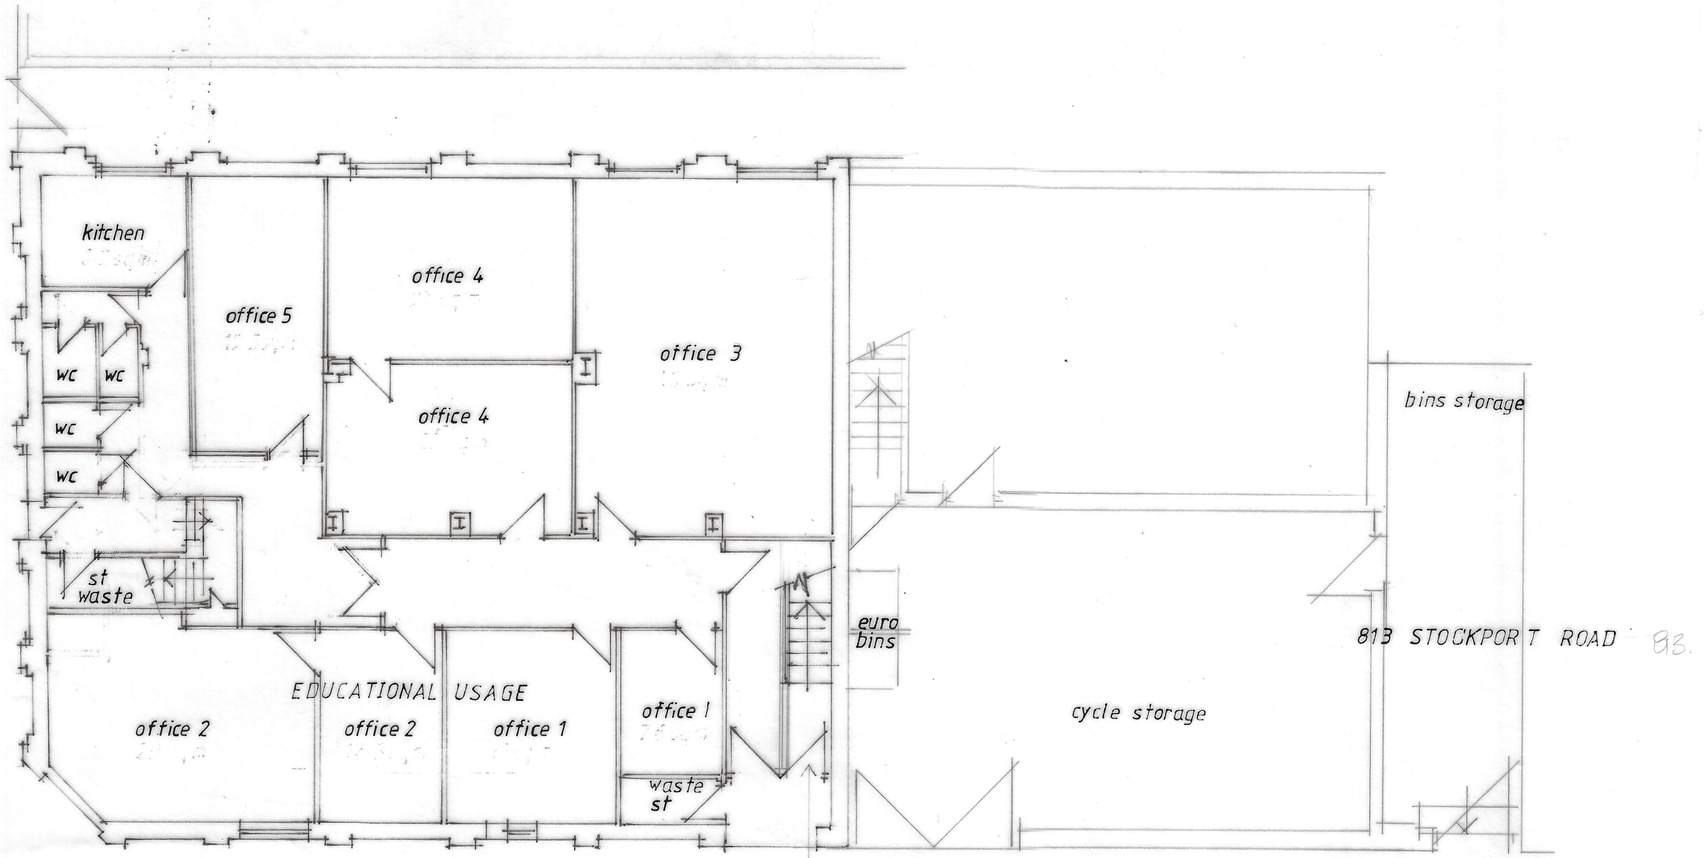

GROUND

NOTES

CLIENT
UK WATER PLUS LTD
2-4 CARRILL GROVE EAST
MANCHESTER M19 3BT

JOB TITLE
BUILDING USAGE

DRG. TITLE
FLOOR PLANS AS EXISTING

HOLBOROW + ORMESHER Limited
architectural & interior design

COMPANY ADDRESS:
15 OVERTON CLOSE
MIDDLEWICH
CHESHIRE CW10 0PZ

PHONE: 07831 617754

ISSUE	ORIGINAL	1	2	3	4	5	6	7
REVISION		A	B					
DATE		MARCH 22	JAN 24					
DRAWN		DHD	PHD					
CHECKED								
APPROVED								

SCALE 1:100 at A2

DRAWING NUMBER 2024/19/01 A B

M 512650 R