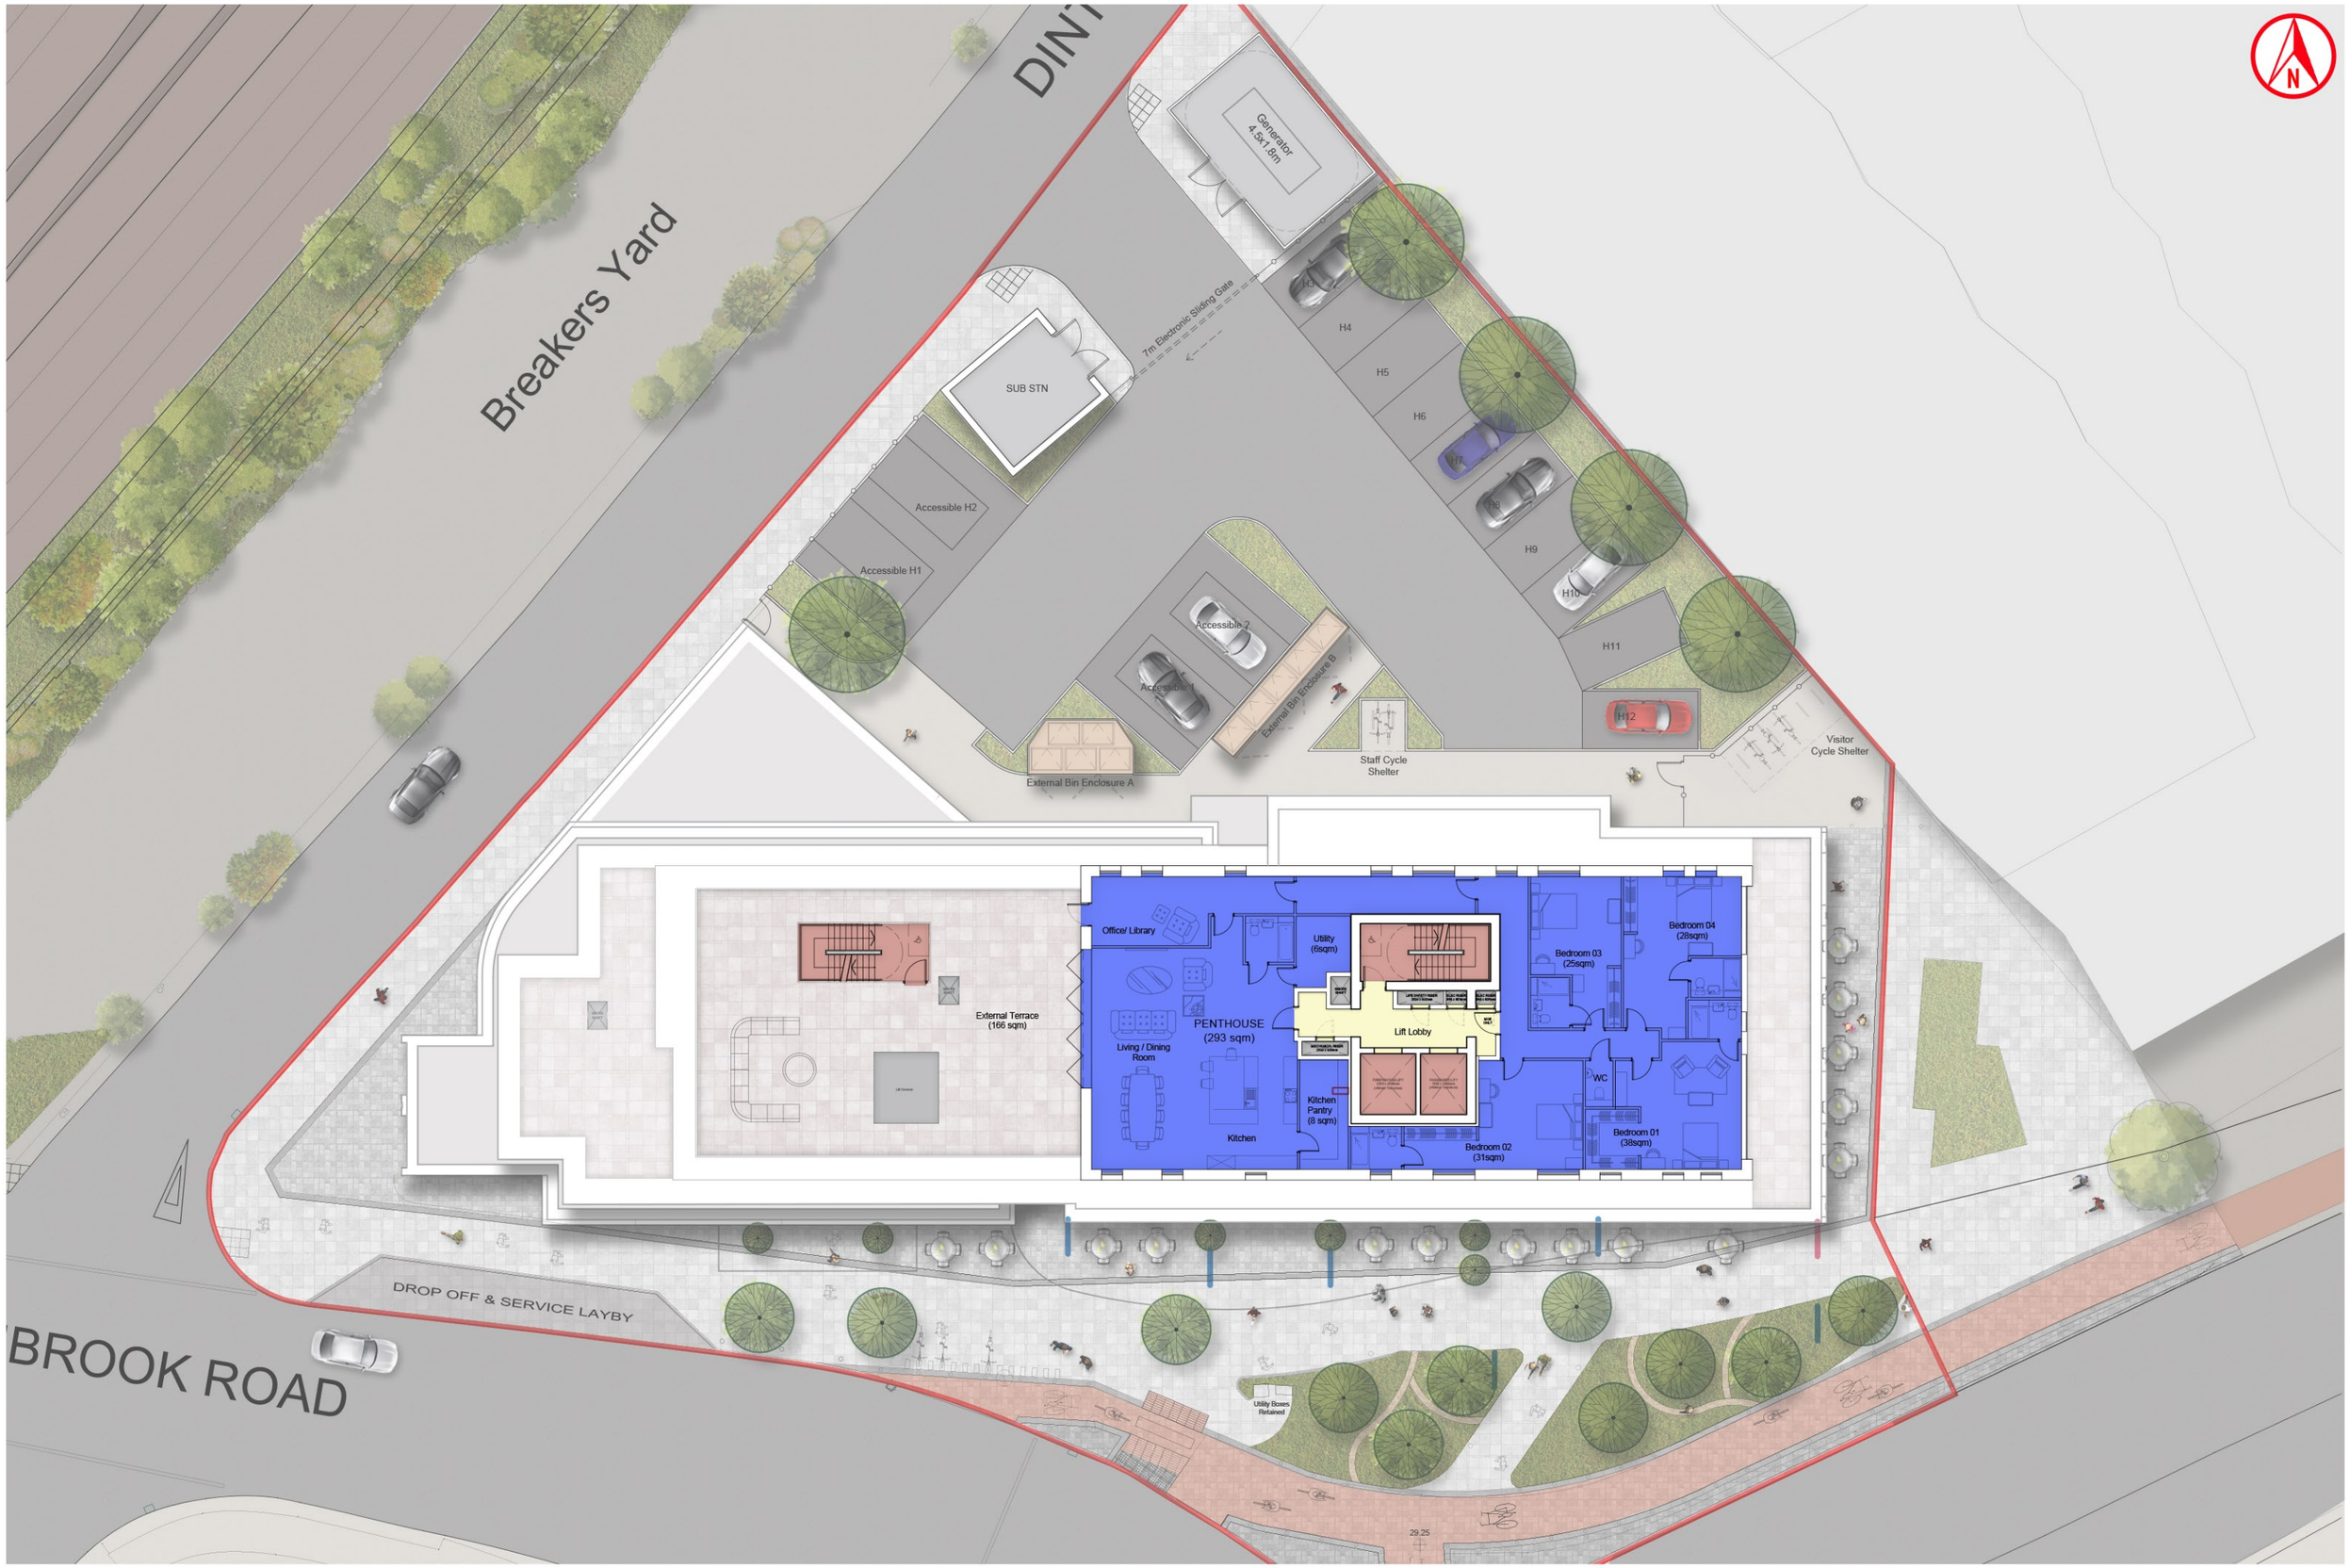

LeachRhodesWalker©
Architects
Ground Floor West 50 Dearmans Place Manchester M3 5LH t 0161 833 0211 e info@lrw.co.uk www.lrw.co.uk

8353 CORNBROOK RESIDENTIAL: Twenty-Third Floor Plan (Colour)

Scale: **1:250@A3** Auth By: **DL** Drawn By: **NC** Date: **20.05.24** Dwg No: **8353-LRW-ZZ-23-DR-A-00-190_P06**