


West Front Elevation Proposed
Scale: 1:100

facing brickwork with render above to match existing

facing brickwork with render above to match existing

existing canopy relocated

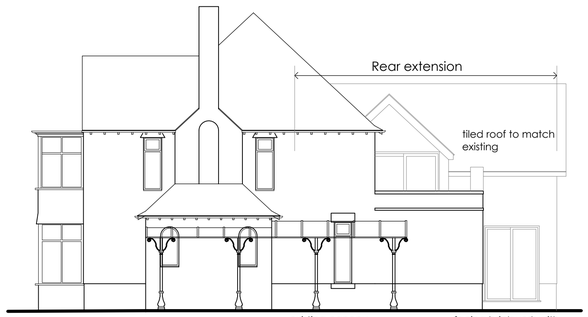

South Side Elevation Proposed
Scale: 1:100

existing canopy relocated


facing brickwork with render above to match existing




existing canopy relocated

East Rear Elevation Proposed
Scale: 1:100


facing brickwork with render above to match existing

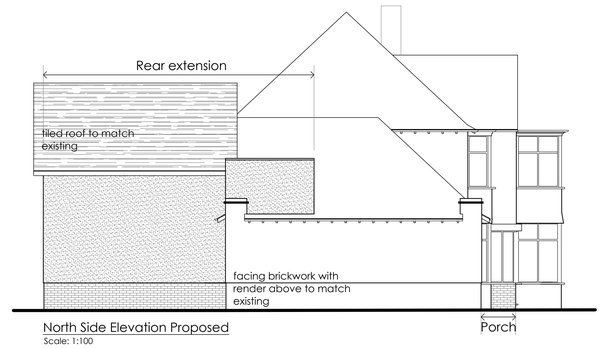

North Side Elevation Proposed
Scale: 1:100

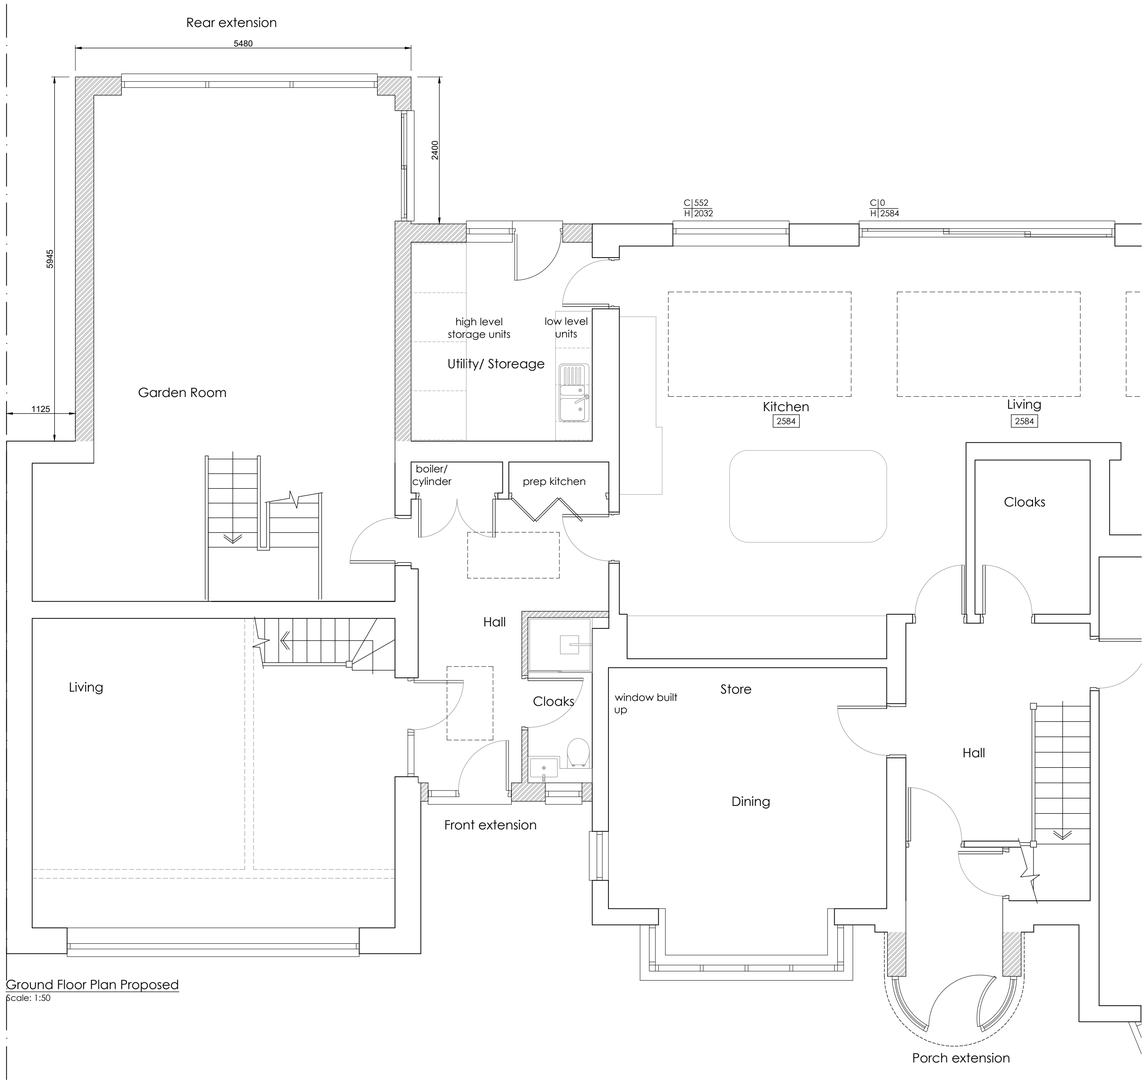

Ground Floor Plan Proposed
Scale: 1:50

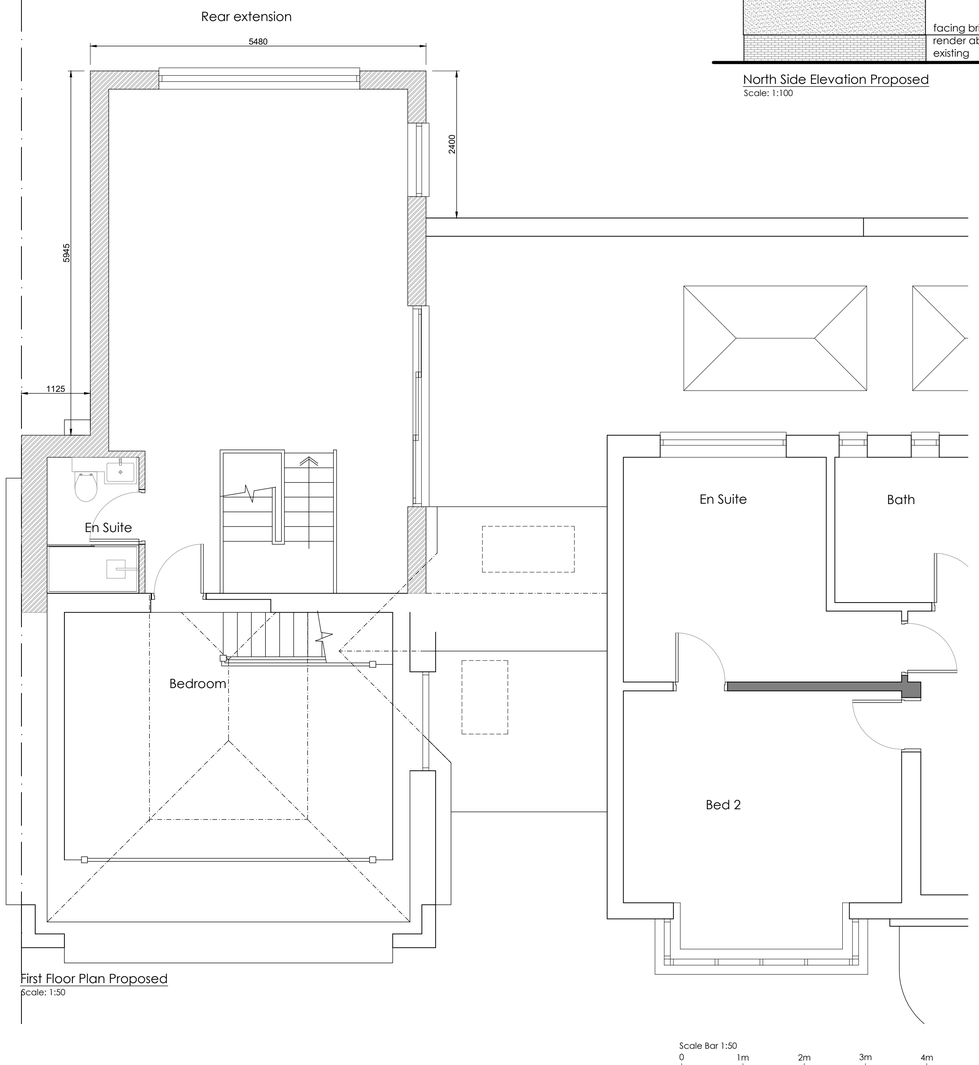

First Floor Plan Proposed
Scale: 1:50

Scale Bar 1:50
0 1m 2m 3m 4m 5m

Scale Bar 1:100
0 2m 4m 6m 8m 10m

Rev.	Notes.	Date.	By.
A	Amendments ahead of site meeting	09.01.2024	ARC
B	Client amendments	13.02.2024	ARC
C	Amendments for planning application	09.04.2024	ARC

This drawing is the property of WhiteleyEaves Ltd, and the copyright is reserved. Therefore this drawing is not to be copied or disclosed by any unauthorised persons without the prior consent of WhiteleyEaves Ltd.

WHITELEYEAVES LTD
PROPERTY & CONSTRUCTION CONSULTANTS
Hollinwood Business Centre, Albert Street, Oldham, OL8 3QL
T 0161 393 8417
E info@whiteleyeaves.co.uk
W www.whiteleyeaves.co.uk

CLIENT AMIT HERWADKA

JOB NUMBER 693 **DATE** 03.10.2023

DRAWING NAME PROPOSED PLANS & ELEVATIONS

SCALE DRAWN: 1:50/ 1:100/ **PAGE SIZE** A1

REVISION C **DRAWING NUMBER** 010

ADDRESS 191 BROOKLANDS ROAD, SALE MANCHESTER M33 3PJ

NOTES .....

DRAWN BY: ARC **CHECKED BY:** .....