
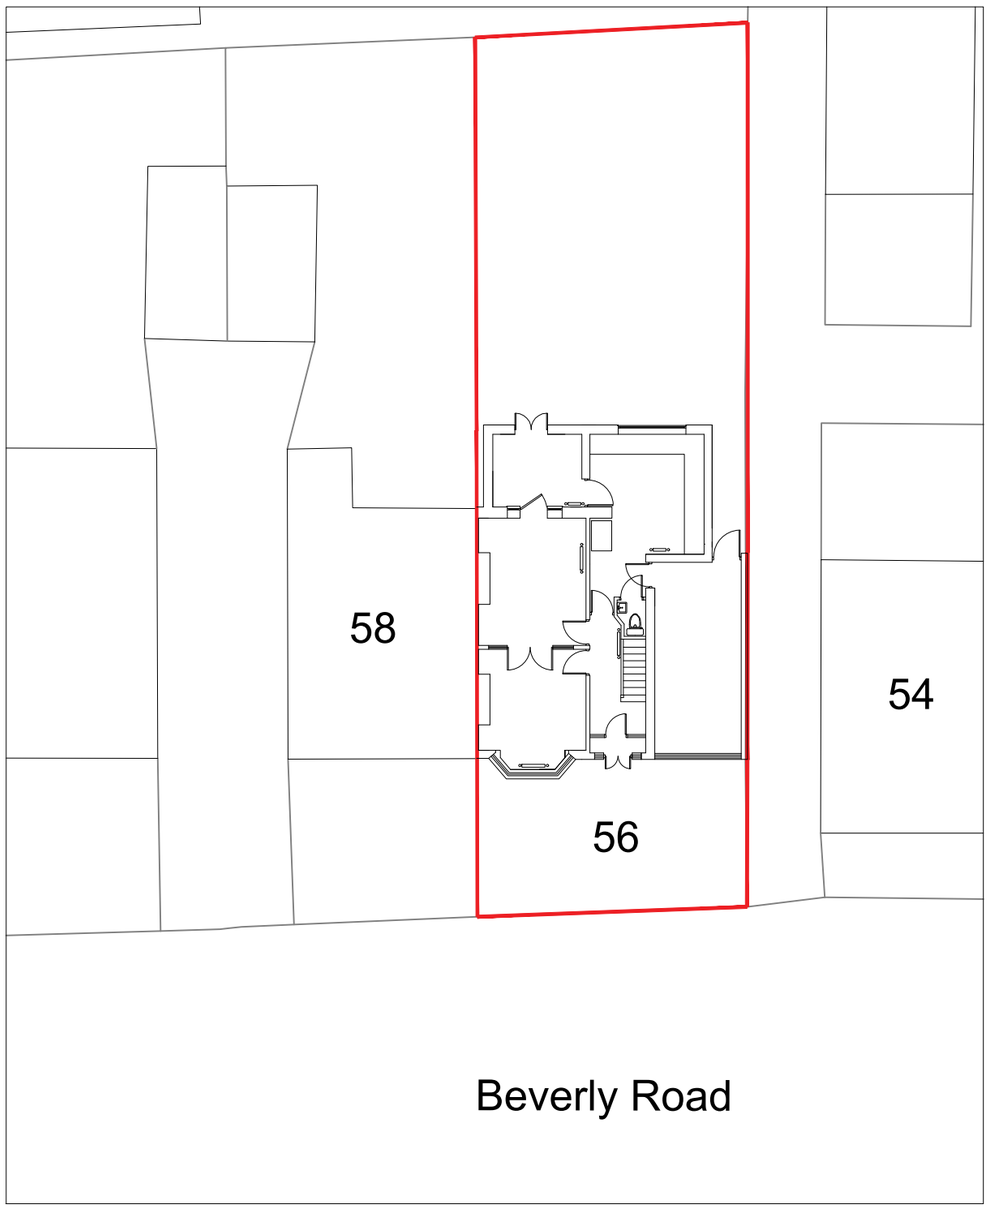



EXISTING SITE PLAN

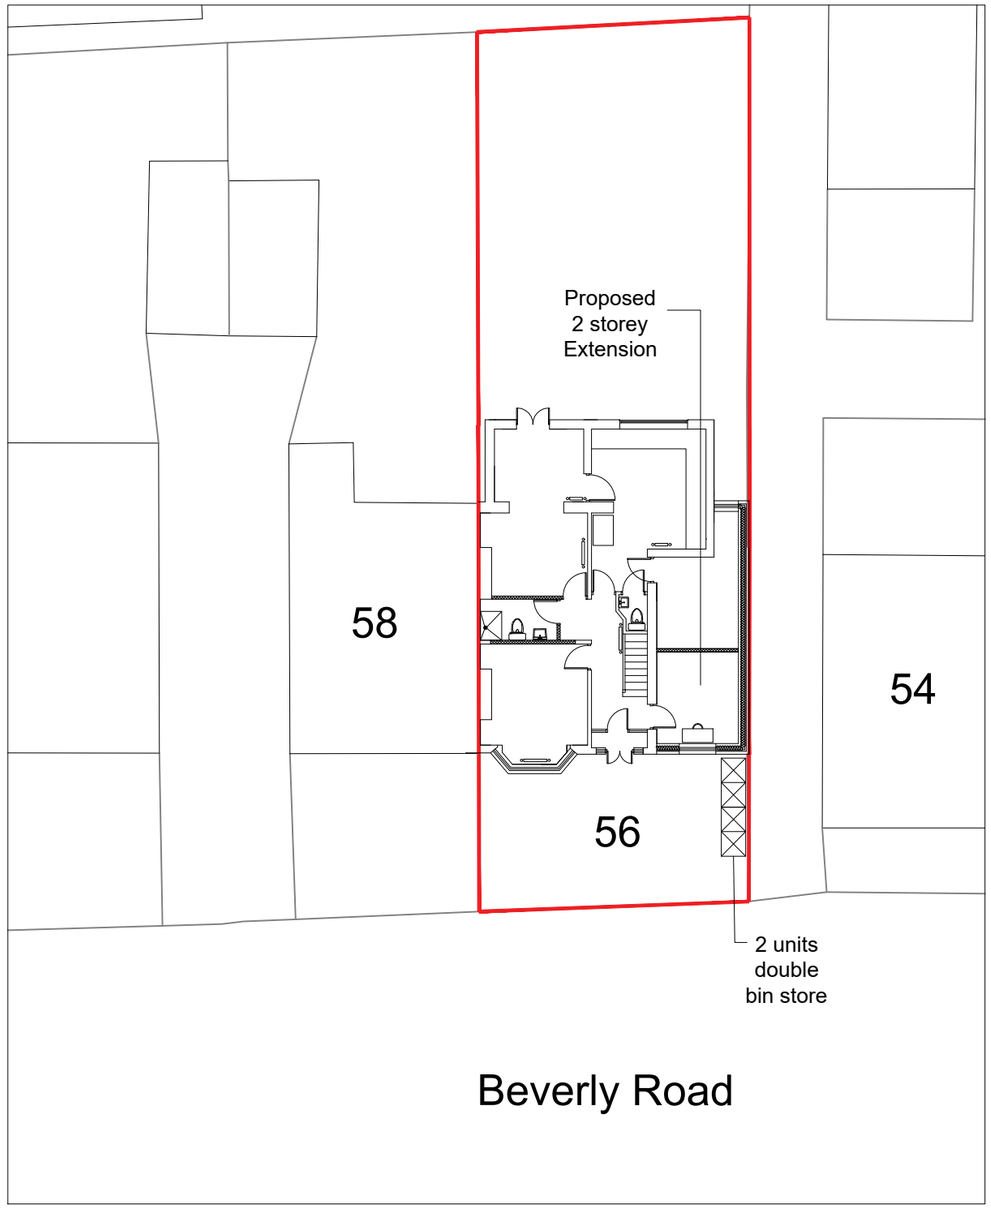


PROPOSED SITE PLAN

General Notes

Al site dimensions shall be verified by the Contractor on site prior to commencing any works.

Do not scale from this drawing.

Only work to written dimensions.

This drawing is property of EBB Limited and copyright is reserved by them. The drawing is not to be copied or disclosed by or to any unauthorised persons without the prior written consent of EBB Limited.

0 2m 10m 20m

**SCALE - 1:200 A3**

| Mod | Description | Date |
|---|---|---|
| P2 | Second Issue | 15/02/24 |
| P1 | First Issue | 17/12/23 |

REVISION:

DATE: 17/12/23 DRAWN BY: JJ SCALE 1:200 (A3)

PROPOSED SIDE
HOUSE EXTENSION

56 Beverly Road
M146TG

PROJECT: House Extension

CLIENT: MR Mass & Sam

TITLE: EXISTING & PROPOSED SITE PLAN

DRG No. EBB889-01-003