
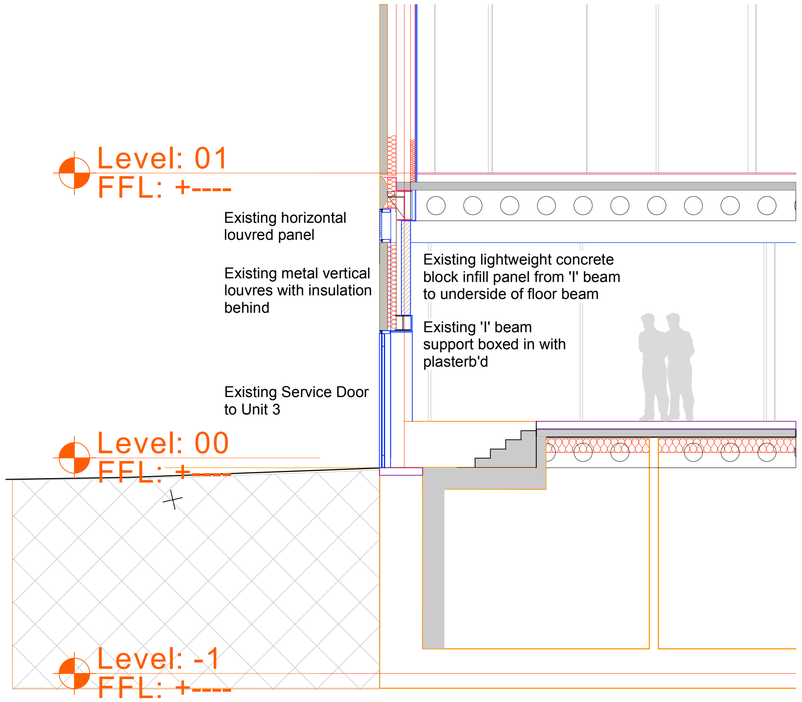


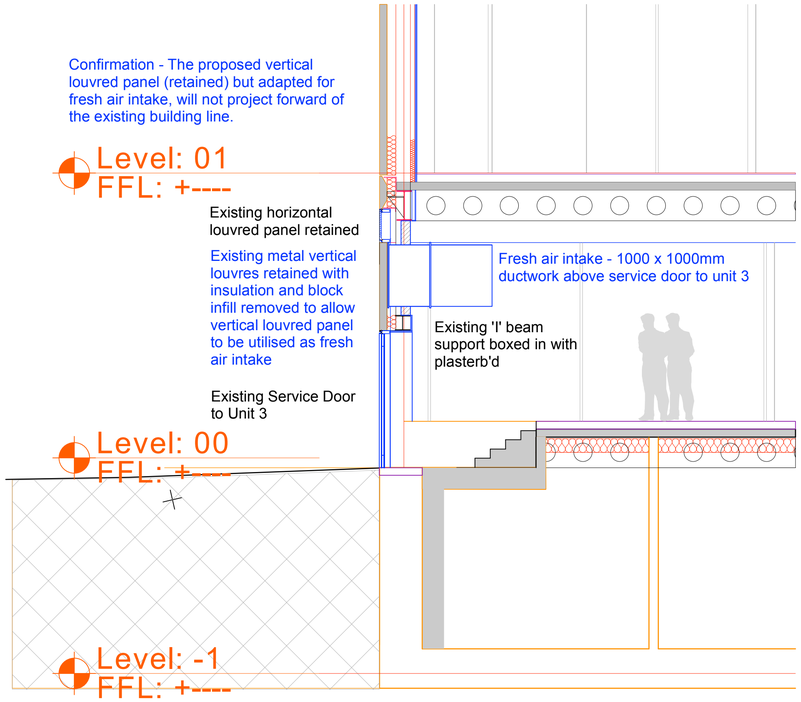


Detail of proposed louvred panel above Unit 3 service door as per approved proposal ref no. 137276/FO/2023 to provide fresh air intake to unit 1&2

Existing

Proposed

Part Section thro North Elevation external wall detail scale 1:50

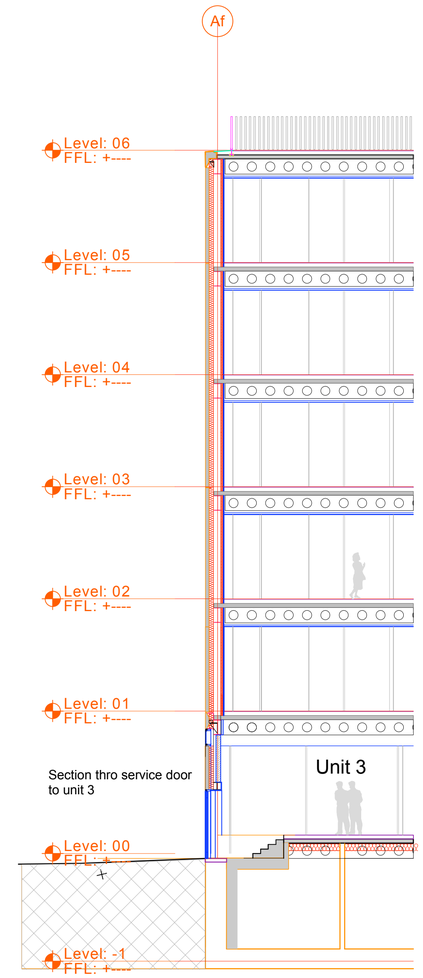

Part Section thro' North Elevation scale 1:100

REVISIONS :

inspire: design consultancy
49 the tannery lawrence street york yo10 3wh
t&f 01904 611 091 **e** peter@inspiredc.co.uk

CLIENT : **ZaaP Restaurants**

SITE : **Ground Floor Units 3, The Lincoln, Brazennose Street, Manchester M2 5BP**

DRAWING TITLE: **Part Section thro' North Elevation**

DATE : **23 April 2024**

SCALE : **1:50/100 @ A1**

DRAWING BY : **PS**

DRAWING NO : **ZaaP/Manc/PP/202**

CONTRACTORS MUST VERIFY ALL DIMENSIONS ON SITE BEFORE COMMENCING ANY WORK.FIGURED DIMENSIONS TO TAKE PRECEDENCE OVER SCALED DIMENSIONS.THE COPYRIGHT OF THIS DRAWING IS RESERVED.THE DRAWING MUST NOT BE DISCLOSED WITHOUT ANY AUTHORITY. DO NOT SCALE.