

0 1000 2000
SCALE 1:50

NORTH

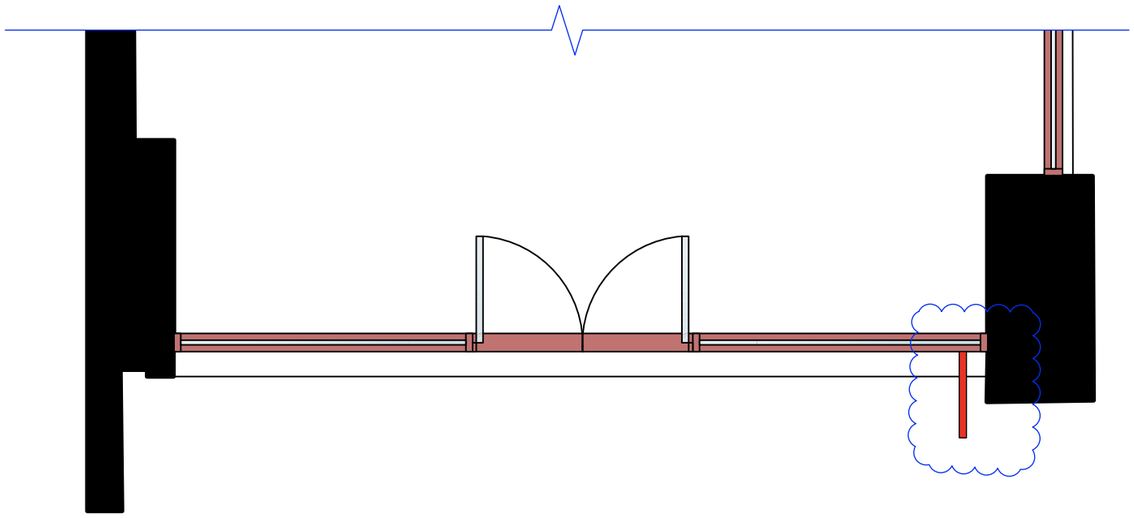


PROPOSED SHOPFRONT PLAN
MARKET STREET

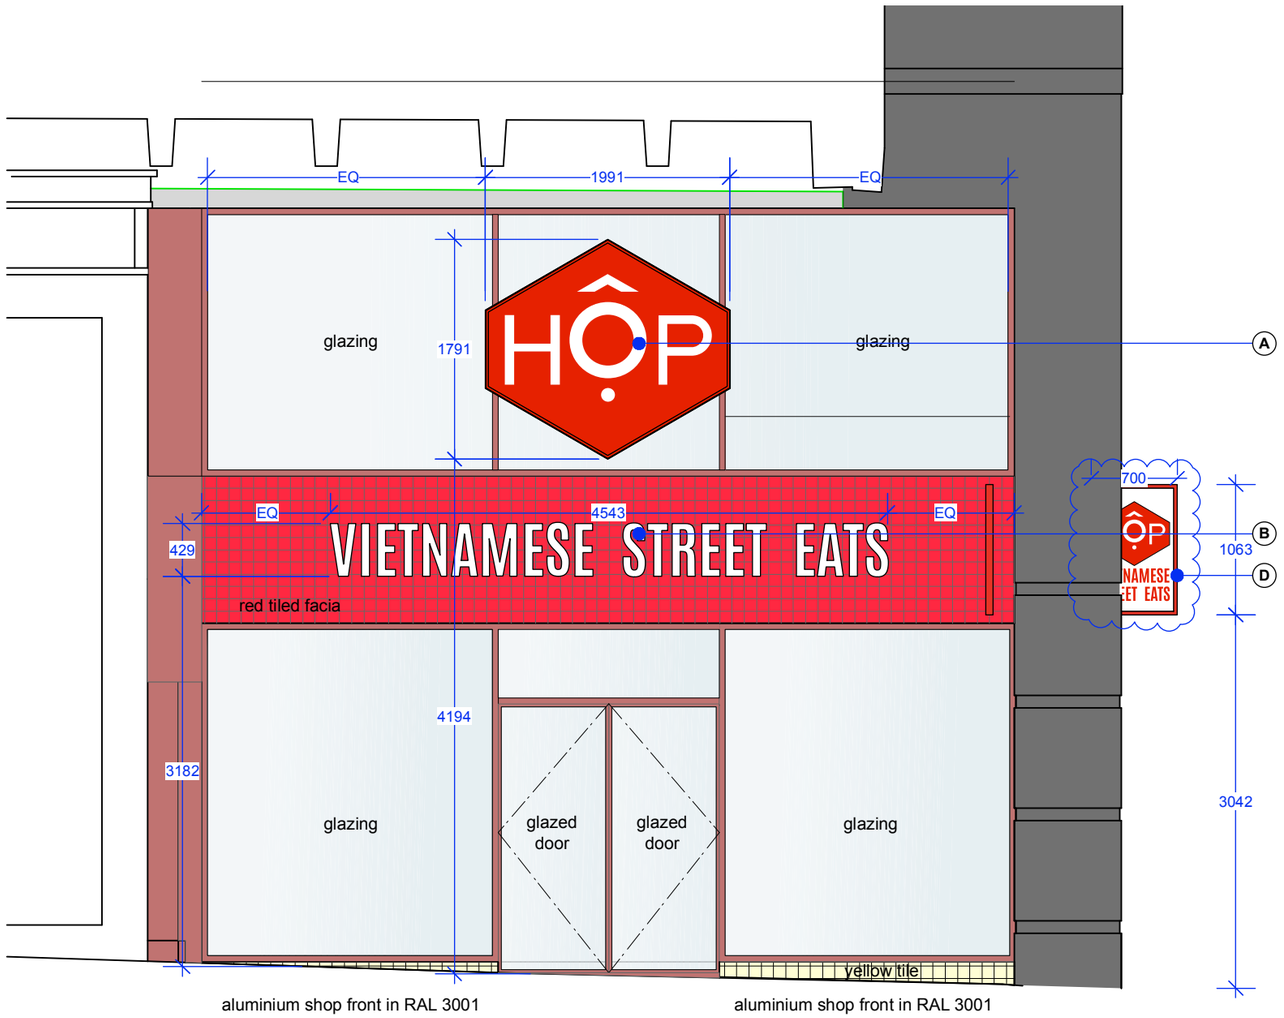

aluminium shop front in RAL 3001 aluminium shop front in RAL 3001

PROPOSED SHOPFRONT ELEVATION
MARKET STREET

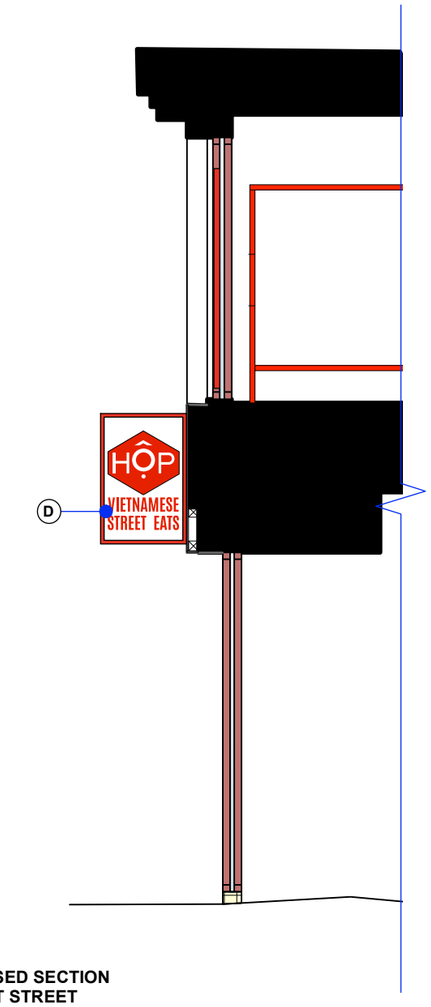

PROPOSED SECTION
MARKET STREET

NOTES:

A	**SIGN A** **EXTERNAL AND FIXED TO SHOP FRONT** INTERNALLY ILLUMINATED HOP SIGNAGE 1996W X 1791H X 50D aluminum metal logo sign painted red RAL 3001 internally illuminated red acylic signto match RAL 3001 with back applied vinyl sticker. acylic edge to be stepped in to achieve halo illumination around full edge. Internall lit 20d "HOP" built up opal 030 acrylic letters. letters internally lit with white tri-chip ultra bright leds to give an even light spread. to be mounted to intenal box section frame Client to provide AW file.
B	**SIGN B** **EXTERNAL AND FIXED TO SHOP FRONT** INTERNALLY ILLUMINATED VIETNAMESE STREET EATS SIGNAGE 4554W X 429H X 50D surface Individually illuminated aluminium edged letters in RAL 9004 with opal acrylic faces. Sign to be mounted to tile facade. signage manufacturer to survey and provide secure support & fixings. Clients to provide AW file.
D	**SIGN D** **EXTERNAL AND FIXED TO SHOP FACIA** INTERNALLY ILLUMINATED PROJECTING SIGN 700W X 1065H X 40D (700mm total projection) Aluminium panel finished in RAL 3001 satin finish with white and red vinyl graphics applied to both sides, illuminated internally surface mounted to granit cladding signage manufacturer to survey and provide secure support & fixings. Client to provide AW file.
E	**SIGN E** **INTERNAL AND FIX TO CEILING** VINYL DISH NAME SIGN WILL BENEFIT FROM DEEMED CONSENT CNC cut letter in sheet of red acylic matched to RAL 3001 bonded to white acrlic and mounted internally to ceiling. Red acylic sicker applied to all external sides to hide edges. signage manufacturer to survey. Client to provide AW file.

REV:	DATE	DRAWN BY:
F	07.05.24	LJB
	ADDED DEEMED CONSENT NOTE.	
E	07.05.24	LJB
	AMENDED TO UPDATE TO PROJECTING SIGN	
D	02.04.24	LJB
	AMENDED TO UPDATE SECTION TO REMOVE SIGN.	
C	22.02.24	LJB
	AMENDED TO REMOVE HATCH.	
B	08.02.24	LJB
	AMENDS TO EMAIL 06/02	
A	05.02.24	LJB
	AMENDS DETAIL TO SIGN.	

Decon.

PROPOSED

PROJECT: HOP - MANCHESTER MARKET STREET
TITLE: PROPOSED SHOP FRONT ELEVATION MARKET STREET
DWG NO. P008
DRAWN BY: LJB REVISION: F
DATE: 19.01.24 SCALE: 1:50 @ A3 1:25 @ A1

THIS DRAWING IS NOT TO BE SCALED. ALL DIMENSIONS TO BE CHECKED ON SITE
Figured dimensions only to be used. This drawing is subject to and protected by the provision of the copyrights acts. Any discrepancies or queries to be notified immediately. All dimensions to be verified on site