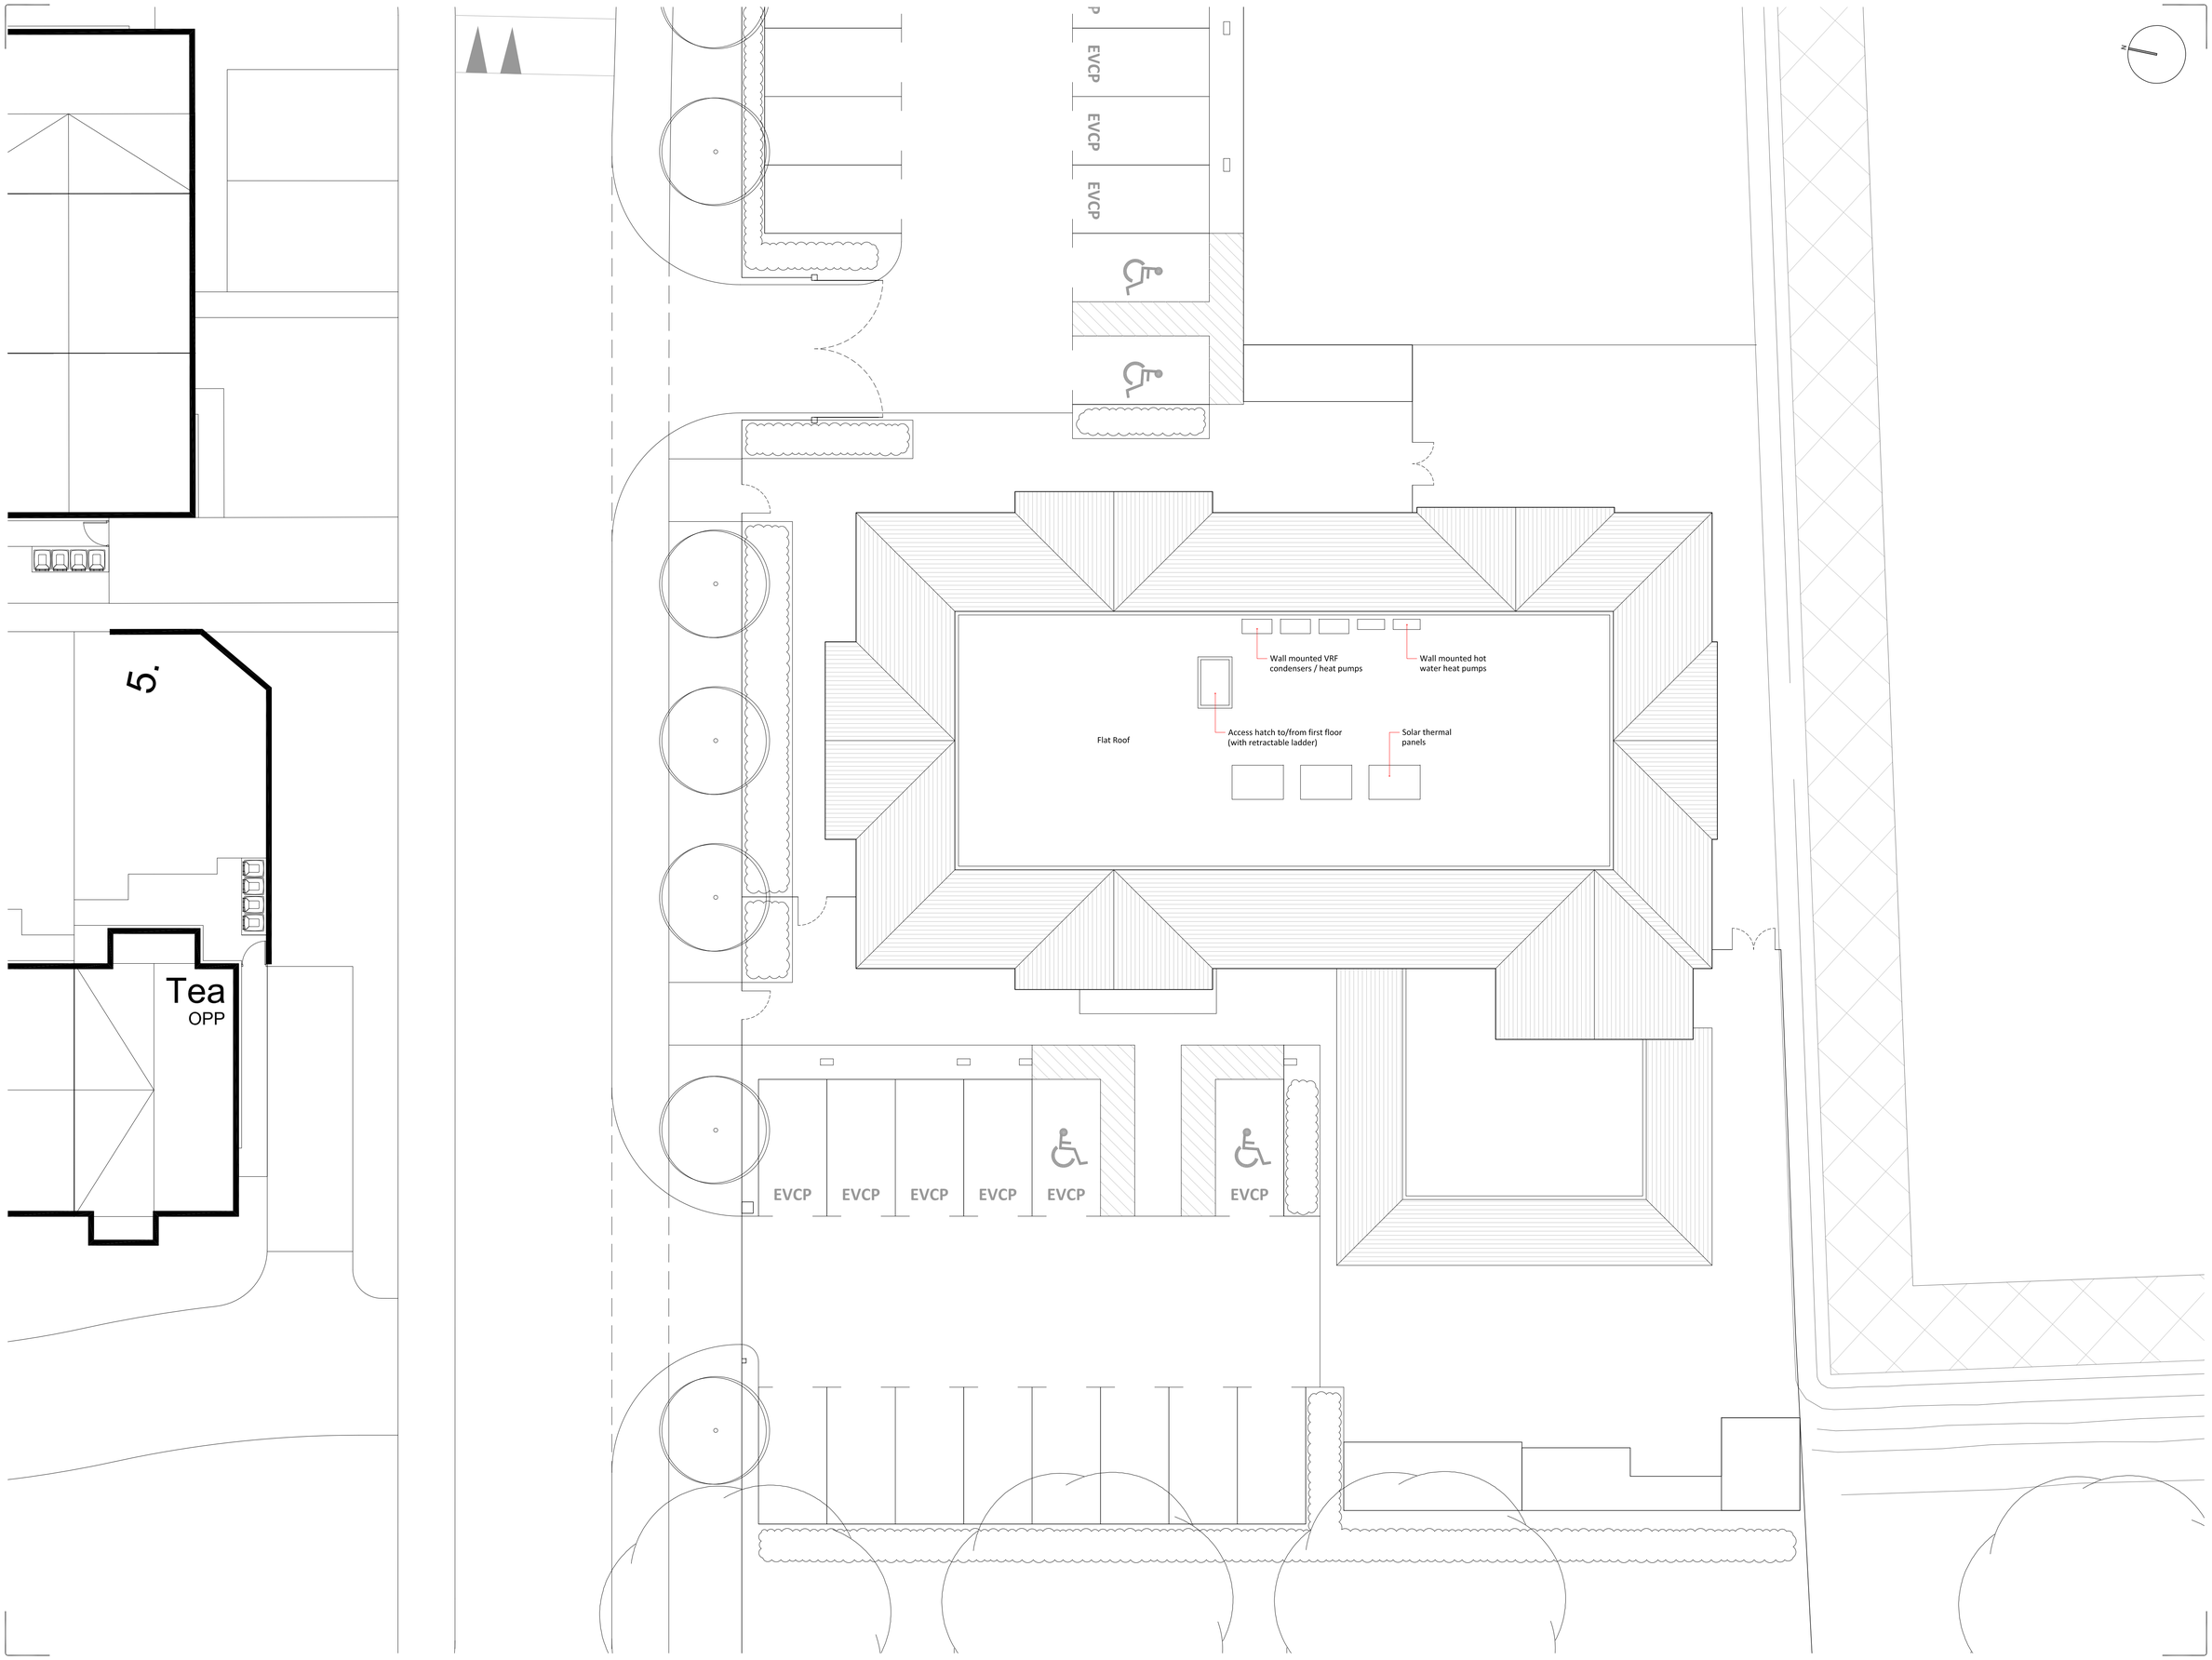


Scale
0 1 2 3 4m
1:100 @ A1

Notes

Figured dimensions are to be used in all case.

Dimensions should not be scaled from drawing unless for planning applicaiton purposes.

Land Registry and ownership boundaries are produced by Studio KMA using all reasonable endeavours. Studio KMA cannot be held responsible for scale discrepancies in plans supplied by others.

Any discrepancies in dimensions should be clarified with the Architect or the address below prior to commencement of the works.

No deviation from this drawing will be permitted without the prior written consent of the Architect.

This drawing is to be read in conjunction with all the relevant Mechanical and Electrical drawings.

This drawing is to be read In conjunction with the relevant Structural Engineer's drawings, structural calculations and recommendations.

This drawing is to be read In conjunction with the relevant Fire Safety Strategy drawings.

Please note that the use of any quantification data is done so at the users own risk.

This drawing is the copyright of Studio KMA and to be returned to the Architect on completion of the contract. The drawing should not be reproduced without the written permission of Studio KMA.

Revision Notes

Rev	Date	Revision Description	Drawn	Checked
P4	18.04.24	Bicycle storage provision amendment	CTW	AT
P3	28.03.24	Sports provision amendment	CTW	AT
P2	27.03.24	Bicycle storage provision increased	CTW	AT
P1	22.11.23	Initial Issue	CTW	AT

KMA

Project Name
Gorton
Mount Road

Drawing Title
Proposed
Roof Plan

Drawing Number
GMR-KMA-XX-XX-DR-A-7003

Project Number	Status	Revision
T1182	A3 Planning	P4

Drawn by	Authorised by	Date
CTW	AT	18.04.24

Studio KMA
Clarence Arcade | Stamford Street | Ashton-under-Lyne | OL6 7PT
T: 01457 871563
E: info@studiokma.co.uk www.studiokma.co.uk