

PLANNING APPLICATION :
SINGLE STOREY REAR EXTENSION

3 MONTGOMERYROAD
MANCHESTER
LONGSIGHT
M13 0PW

DRAWING TITLE: EXISTING PLANS
AND ELEVATIONS
SCALE 1:100 @A3

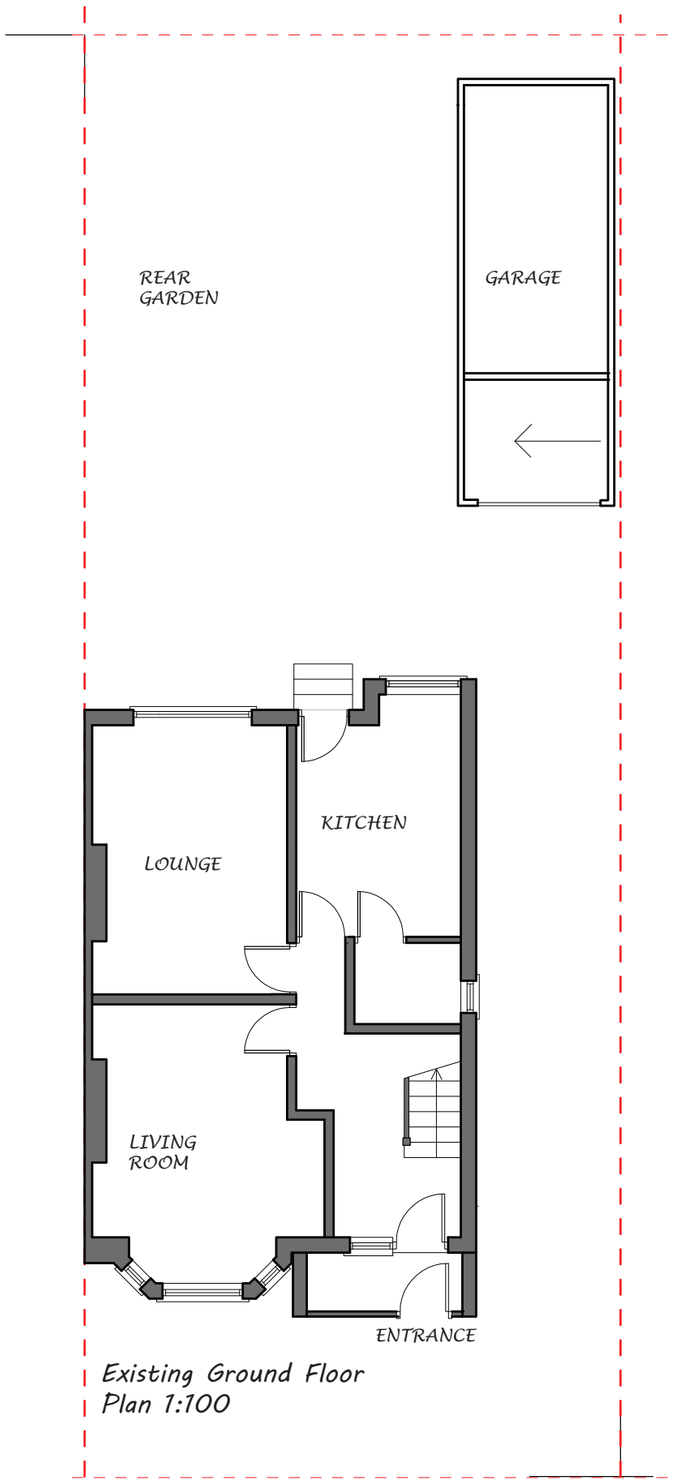



Existing Ground Floor
Plan 1:100

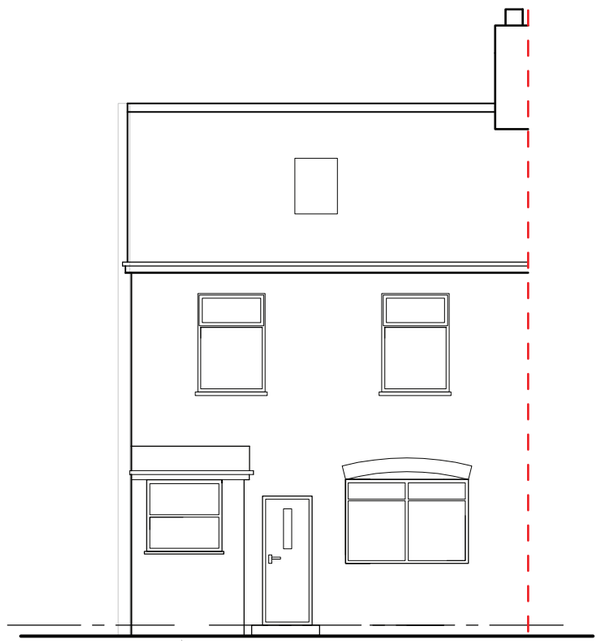


Existing Rear Elevation
1:100



Existing Front Elevation
1:100 (No Change)

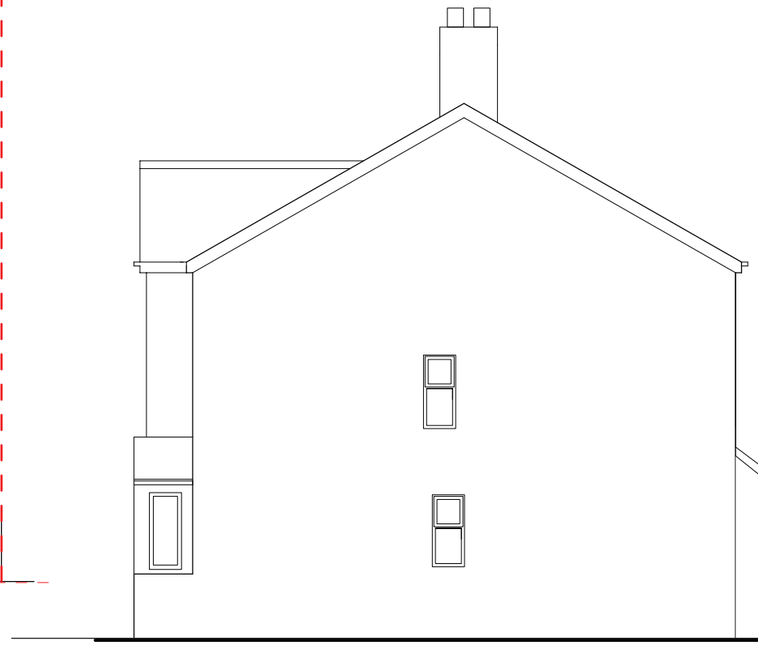

Existing Side elevation
(From No1)
1:100

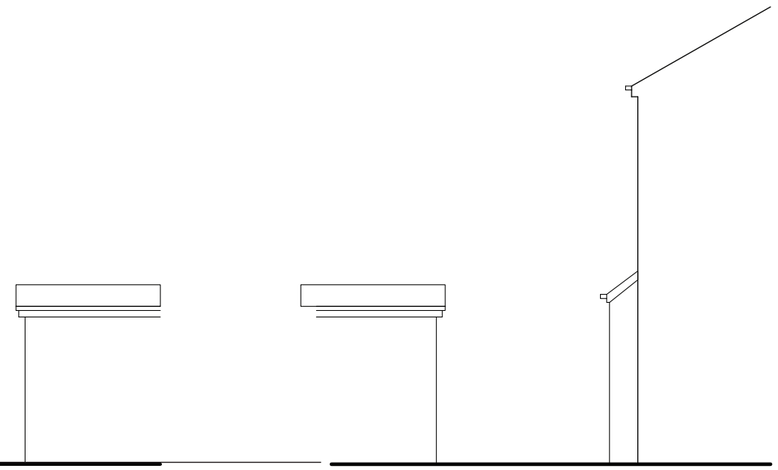

Existing Side elevation
(From No5)
1:100