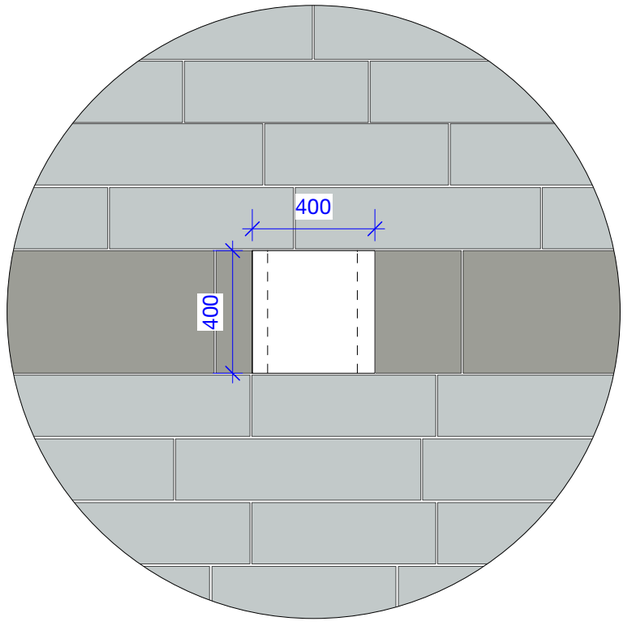



1 Litter Bin - Plan
Scale: 1:20

1 - Litter Bin.
Product: Vroom 80L Litter Bin
Manufacturer: Vestre or equal and approved
Size: 400mmW x 400mmL x 90mmH (above ground).
Material: Hot-dip Galvanised Steel.
Colour/Finish: Powder coated - RAL 7016.
Refer to NBS clause Q50/240.


2 - Concrete Foundation
Included in product.
Depth: 50mm.

3 - Rigid Bedding Mortar
Product: Streetscape FBC.
Depth: minimum 30mm.
Supplier: Larsens Building Products.
To engineer/supplier's specification.
Refer to NBS clause Q50/440.

4 - Stone Block Paving
Refer to VIA-PLA-XX-XX-DR-L-5000 for detail.

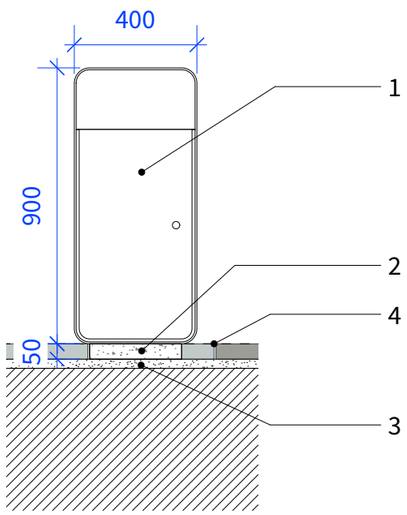

2 Litter Bin - Front Elevation
Scale: 1:20

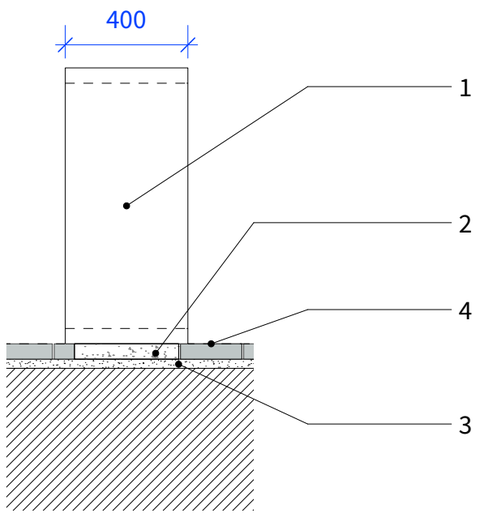

3 Litter Bin - Side Elevation
Scale: 1:20



© THIS DRAWING IS COPYRIGHT PROTECTED AND MAY NOT BE REPRODUCED IN WHOLE OR PART WITHOUT WRITTEN AUTHORITY FROM THE OWNER.

NOTES:
1. Do not scale from this drawing.
2. Always work to noted dimensions.
3. All dimensions are in millimetres unless otherwise stated.
4. All setting out, levels and dimensions to be agreed on site.
5. The dimensions of all materials must be checked on site before being laid out.
6. This drawing must be read with the relevant specification clauses and detail drawings.
7. Order of construction and setting out to be agreed on site.

Revision	Date	Description	Drawn	Apprvd.
D4-C01	04.02.22	Stage 5	TF	KR
S1-P03	05.11.21	Stage 4+	TF	KR
S1-P02	10.06.21	Draft Tender	TF	KR

Planit I.E. Limited
E: info@planit-ie.com W: planit-ie.com
MANCHESTER
2 Back Grafton St , Altrincham, WA14 1DY
T: 0161 928 9281
LONDON
Unit 6 Waterside, 44-48 Wharf Road, London, N1 7UX
T: 0207 253 5678
LIVERPOOL
Tempest 5.3, 12 Tithebarn Street, Liverpool, L2 2DT
T: 0151 363 1230

Client ASK

Project Viadux, Greater Bridgewater Street Stair and Lift

Drg Title Litter Bin Detail - F4

Created on	Created by	Approved by
13-07-20	TF	KR

Scale	Size	Workstage
1:20	A3	Stage 5

Drg No. VIA-PLA-XX-XX-DR-L-7005
Suitability D4
Revision C01

© Planit I.E. Limited