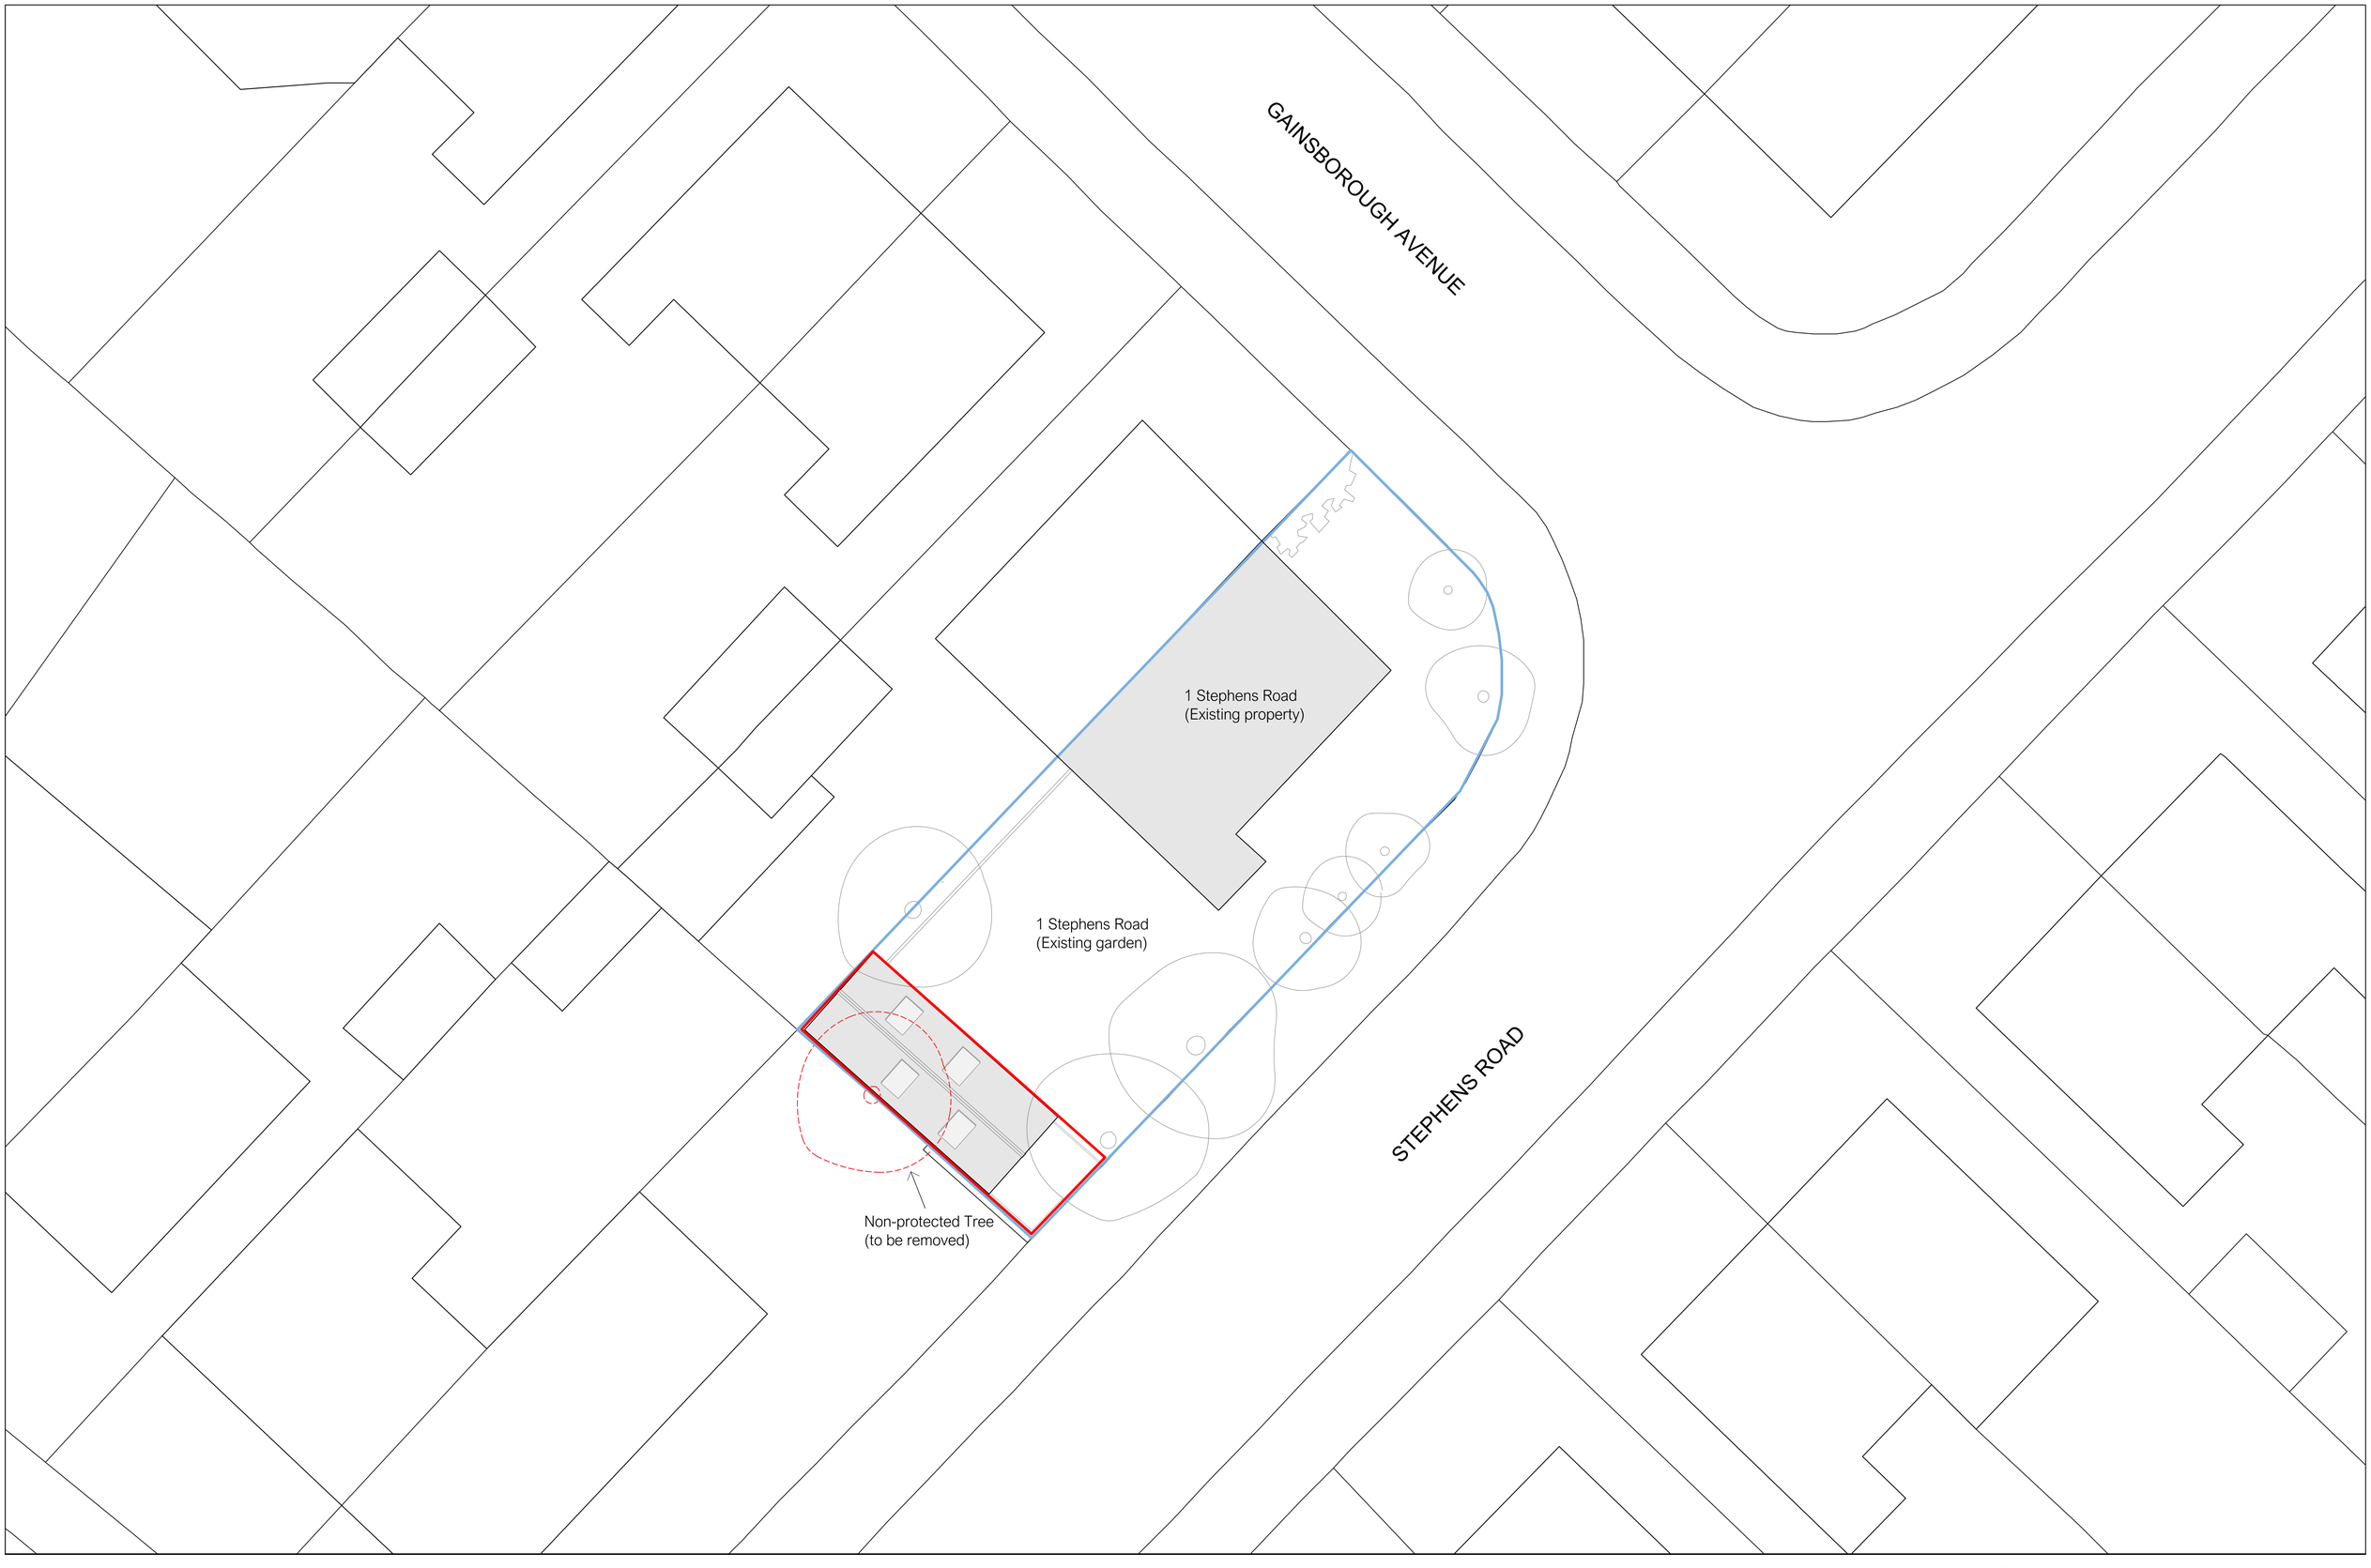


Scale:

0 2 4 6 8 10m

Key:

- Ownership Boundary
- Planning Application Boundary
- Non-protected Tree (to be removed)

Project Name:
1 Stephens Road

Title:
Site Plan
Proposed

Scale:
1:100 @ A1
1:200 @ A3

Drawing No:
031_B1_01_2200

Status:
Stage 2

Drawn:
IB

Issue:
07.03.24 Issued for Planning

Rev:
-

Form. architecture + design
51 Ashfield Road, Altrincham, WA15 9QJ
07946 127 001

Copyright of this drawing is vested in **Form.** architecture + design and must not be copied or reproduced without written consent. Figured dimensions only are to be taken from this drawing. Do not scale from this drawing.