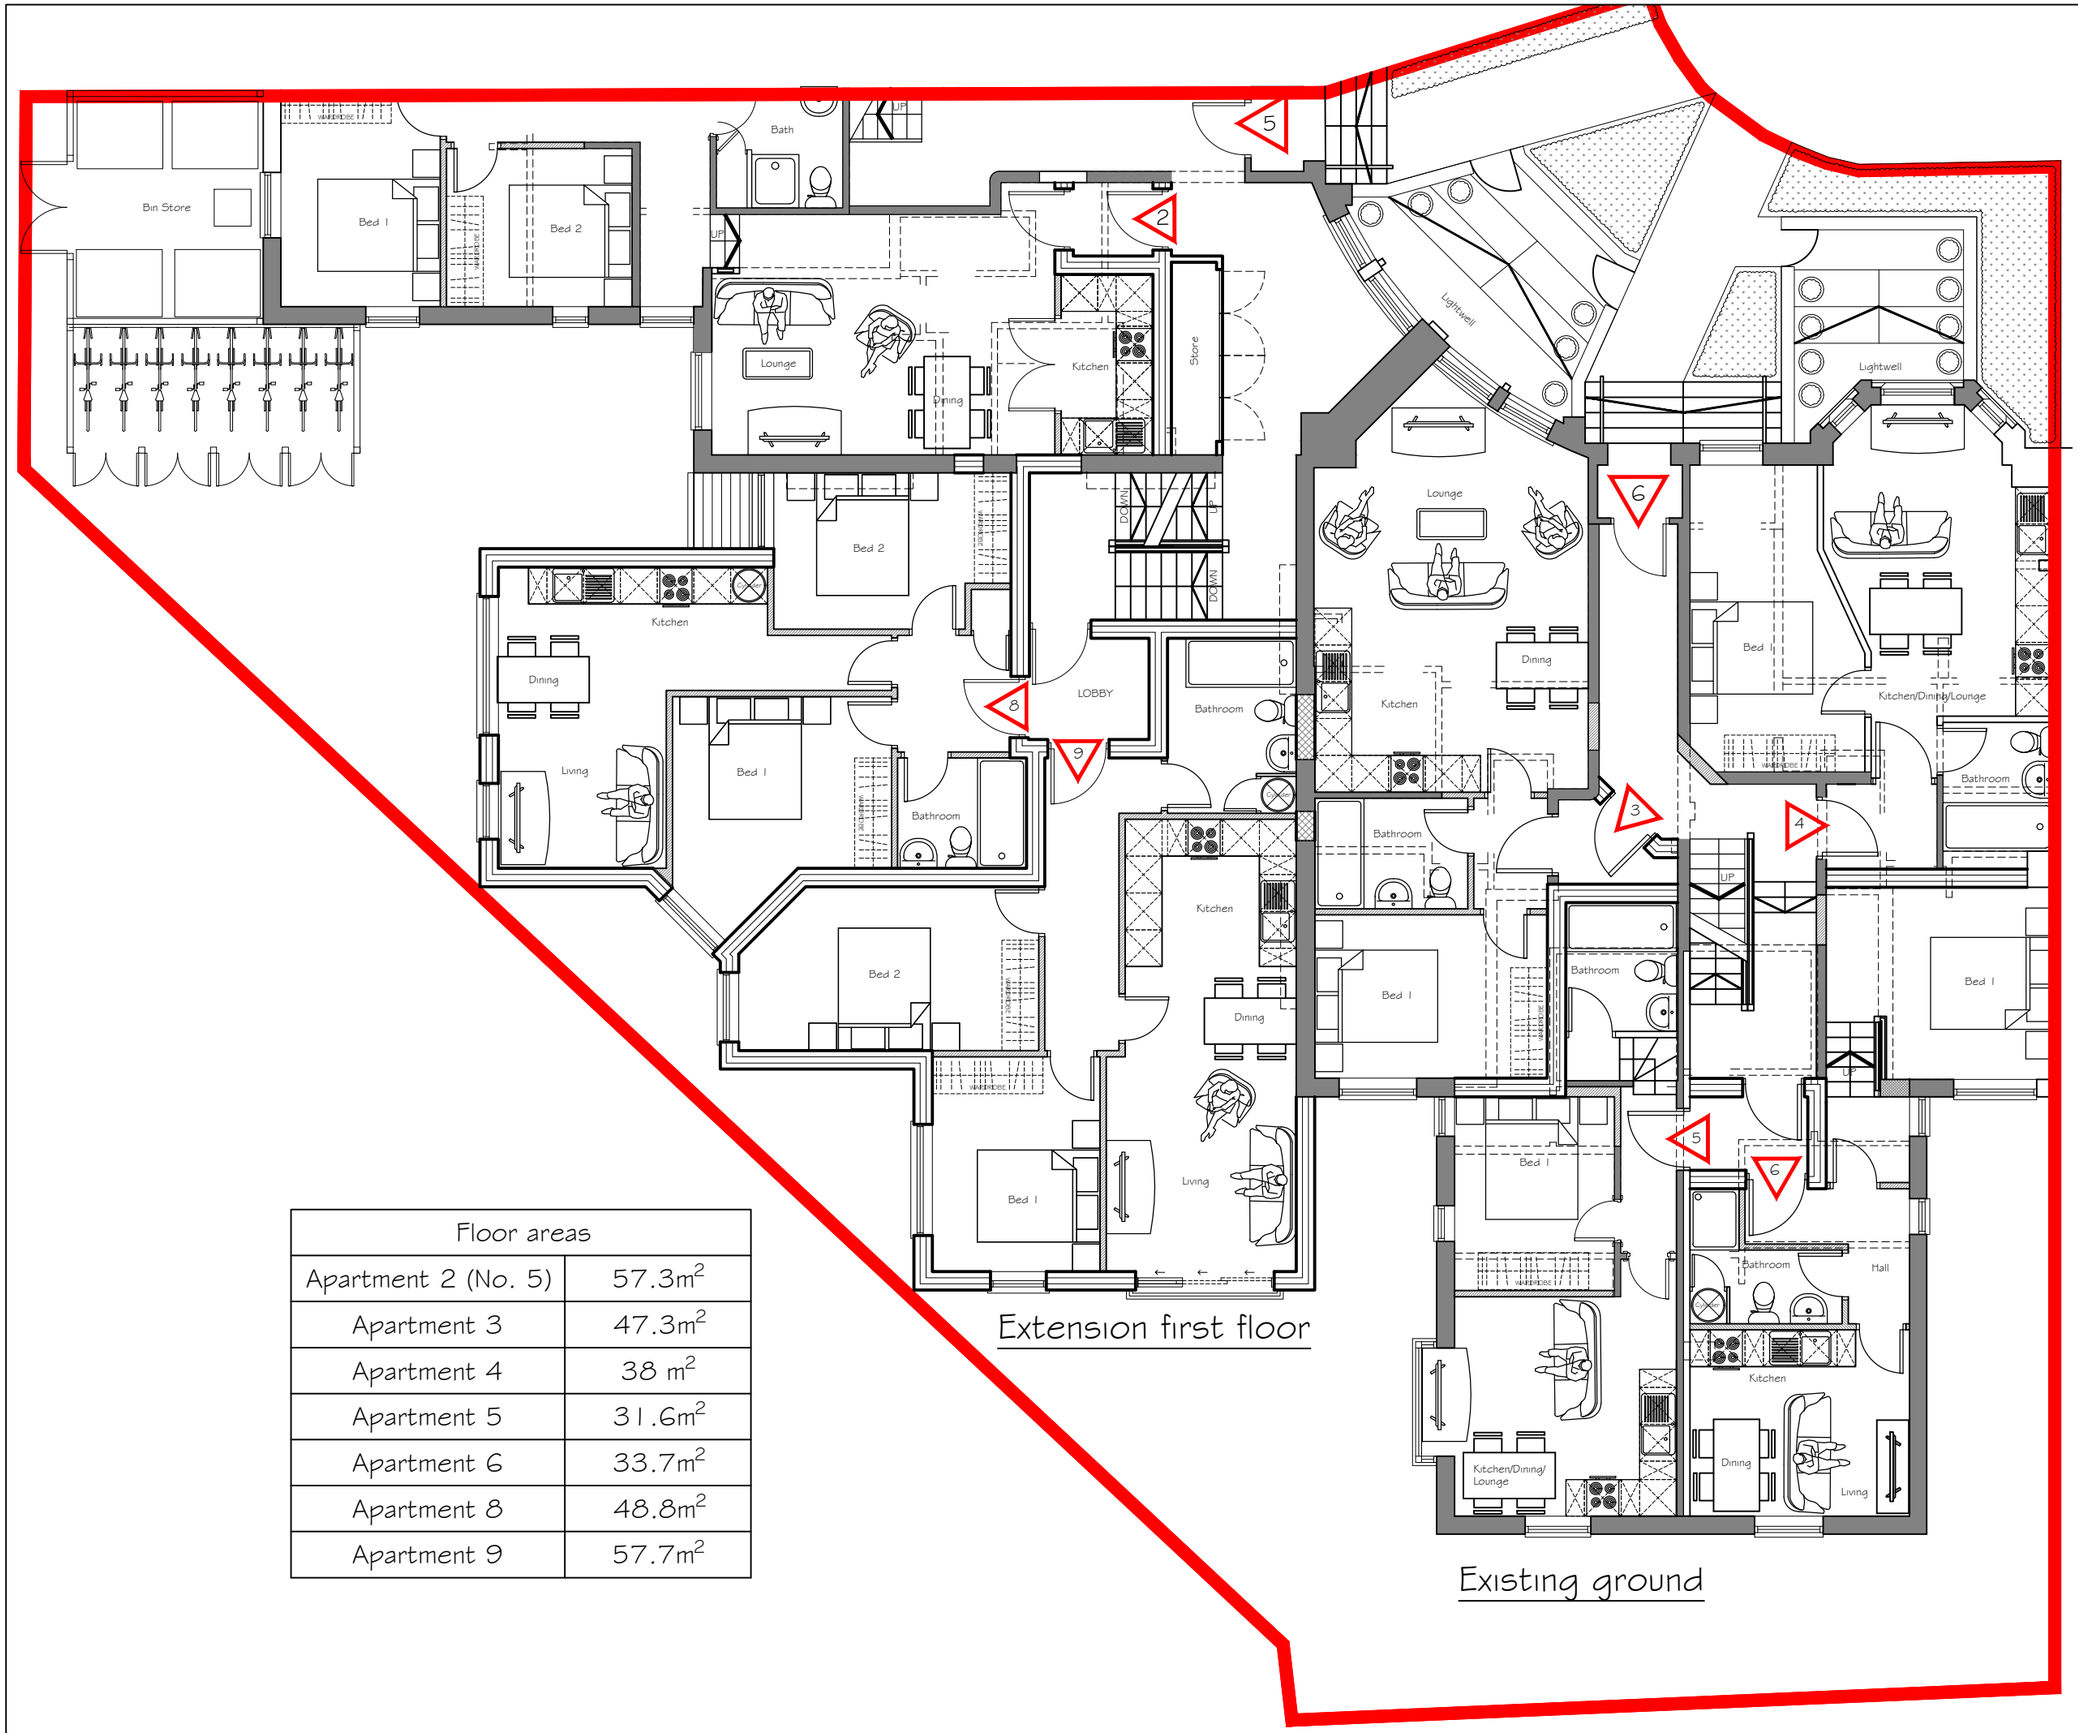


Extension first floor

Existing ground

Floor areas	
Apartment 2 (No. 5)	57.3m²
Apartment 3	47.3m²
Apartment 4	38 m²
Apartment 5	31.6m²
Apartment 6	33.7m²
Apartment 8	48.8m²
Apartment 9	57.7m²

Revision	Description	Init.	Date
B	Apartment numbered with floor areas added	D.J.J	05.04.24
A	Plans altered to suit FRA	D.J.J	19.03.24

PLANNING

PZ VI Architects & Designers
Tel: 07973 616 038
E-mail:info@pzvi-architects.co.uk

Project: 5-7 BEACONSFIELD

Client: THIS SPACE LTD

Drawing Title: PROPOSED GROUND-FIRST FLOOR PLANS

Drawing No: KR845-PL-204

Rev: B

Drawn By: D.J.J

Checked: J. Albutt

Scale: 1:100 @ A3

Date: 18.07.2023