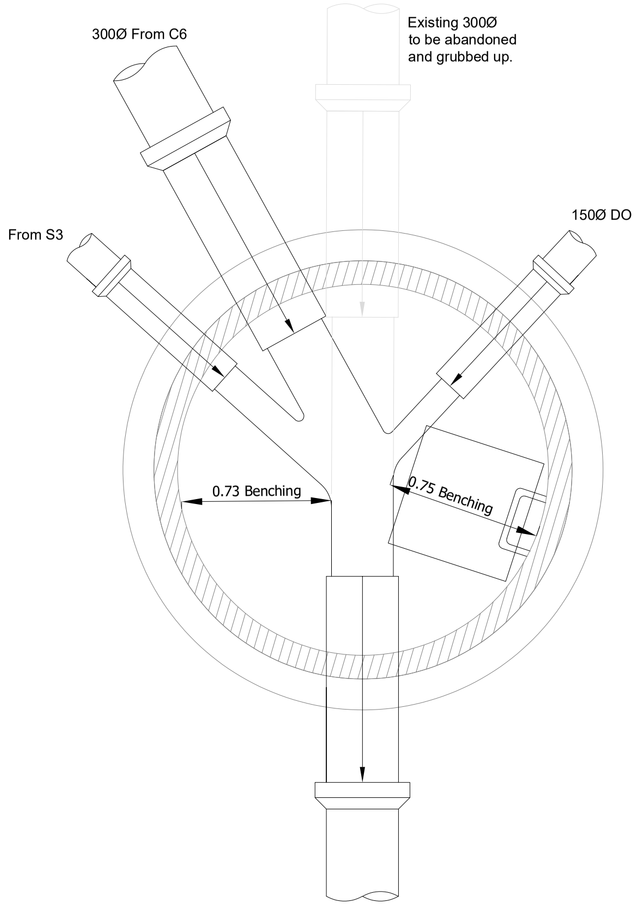


Manhole Number	Cover Level	Connections	Codes	Invert	Pipe Diams	Manhole Size	Manhole Type	Cover Type & Size Opening Size	Benching Width Kicker Pipe Length	Railings/ Chains Required	Manhole Access	Inv Access Steps Req
Coordinates	Depth to Soffit											
C7	68.105	1 EX1 2 3 DO 4 EX2	1 EX1 **006** 2 SW1 000 3 DO 3.000 4 EX2 Abandoned	64.235 66.024 66.024 64.235	300 150 150 150	1800	TYPE 1	D400 600x600 750x600	Min 600 600	No	Double Step	No
E. 388212.665	2.506			64.235	300							
N. 397751.846												

DO NOT SCALE OFF THIS DRAWING
IF IN DOUBT - ASK

KEY

- 1:80.0 grad — 100mm Foul drain
- 1:80.0 grad — 100mm Surface Water drain
- 1:80.0 grad — 150mm Foul drain
- 1:80.0 grad, 150 — 150mm Surface Water drain
- Foul connection.
- Rainwater downpipe.
- Foul shallow access.
- 100 99.55 (900) IN 1:60.0 grad — Storm rodding eye.
- 100 99.4 (900) 1:80.0 grad — Private foul manhole and drain.
- 100 99.4 (900) 1:80.0 grad — Private storm manhole and drain.
- 100 99.4 (900) — Foul manhole over 1.2m deep.
- 100 99.4 (900) — Storm manhole over 1.2m deep.
- RG — Road gully (150mm connection).
- Channel drain (ACO)

NOTES

1. ALL ADOPTABLE DRAINAGE WORKS HAVE BEEN DESIGNED AND ARE TO BE CONSTRUCTED IN ACCORDANCE WITH THE DESIGN AND CONSTRUCTION GUIDANCE.
2. ALL CLAY PIPE WORK SHALL BE EXTRA STRENGTH CLAYWARE TO B.S EN 295:1991 PART 1.
3. ALL PRECAST CONCRETE PIPEWORK SHALL BE TO THE CLASS STATED ON THE DRAWINGS IN ACCORDANCE WITH B.S EN 1916:2002. ALSO, ALL MANHOLES AND CHAMBERS SHALL BE TO B.S EN 1917:2002
4. THE CONTRACTOR MAY ELECT TO USE REINFORCED PVC PIPES AS COVERED BY B.S 4660:2000 & B.S EN 1401-1, STRUCTURED WALL UPVC PIPES TO COMPLY WITH WIS4-35-01. (BY PRIOR AGREEMENT WITH ADOPTING AUTHORITY) MAX. PIPE LENGTH TO BE 3.0M
5. ALL LEVELS RELATE TO TOPOGRAPHICAL SURVEY DATUM
6. THIS DRAWING IS TO BE READ IN CONJUNCTION WITH ALL OTHER RELEVANT DRAWINGS
7. PLOT DRAINAGE CONNECTIONS TO SEWERS MUST BE 150MM DIAMETER AND UNLESS OTHERWISE STATED LAID TO THE INVERT SHOWN.
8. ALL INSPECTION CHAMBERS TO BE 450mm DIAMETER POLYPROPYLENE WITH A MAXIMUM DEPTH OF 1200mm FOR THE STANDARD UNIT & A MAXIMUM DEPTH OF 3000mm WHEN A 350mm REDUCING RING IS USED.
9. ALL PLOT DRAINAGE RUNS TO BE 100mm DIAMETER AT A NOMINAL FALL OF 1:70 UNLESS NOTED OTHERWISE.
10. RODDING EYES AT START OF EACH DRAINAGE RUN.
11. ALLOW FOR 5.0M OF 'ACO' DRAINAGE CHANNEL PER PROPERTY AT HIGHWAY BOUNDARY.
12. SURFACE WATER FROM PLOT PARKING AREAS MUST NOT DISCHARGE ONTO THE HIGHWAY.
13. PLOT DRAINAGE RUNS TO BE KEPT WITHIN THE CURTILAGE OF THE PLOT THEY SERVE WHEREVER POSSIBLE.
14. THE CONTRACTOR SHALL BE RESPONSIBLE FOR ENSURING THAT ANY EXISTING INVERT LEVELS INDICATED ON DRAWINGS ARE CORRECT BEFORE THE WORKS ARE COMMENCED.
15. ALL CONNECTIONS TO ADOPTABLE SEWERS SHALL BE MANUFACTURED JUNCTION PIPES. SADDLE CONNECTIONS WILL NOT BE PERMITTED UNLESS SPECIFIED.
16. ALL SEWERS FOR ADOPTION WITH GREATER THAN 1.20M COVER IN ROADS OR 0.9M COVER IN FIELDS SHALL HAVE CLASS S GRANULAR BED AND SURROUND.
17. ANY SEWER FOR ADOPTION WITH LESS THAN 1.2M COVER IN ROADS OR 0.9M COVER IN FIELDS SHALL HAVE A MINIMUM OF 150MM ST4 CONCRETE SURROUND. FLEXIBILITY SHALL BE MAINTAINED BY THE PROVISION OF FLEXCELL OR SIMILAR APPROVED JOINT FILLER BREAKS IN THE CONCRETE SURROUND AT EACH PIPE JOINT.
18. IT IS THE RESPONSIBILITY FOR THE CONTRACTOR TO CHECK ALL ONSITE EXISTING GROUND LEVELS PRIOR TO COMMENCING AND IF THERE ARE ANY DISCREPANCIES THE CONTRACTOR MUST REPORT TO THE ENGINEER IMMEDIATELY.
19. CONTRACTOR TO CONFIRM THE COVER LEVEL, INVERT LEVEL & MANHOLE SIZE FOR THE EXISTING MANHOLE 5902 PRIOR TO CONTRACT START DATE.
20. THERE ARE A NUMBER OF EXISTING SEWERS & MANHOLES ON THE SITE, WHICH MUST BE ABANDONED BEFORE THE THE FINAL DRAINAGE DESIGN. CONTRACTOR TO PROVIDE ALL NECESSARY INFORMATION IF ANY CHANGES ARE REQUIRED TO THE DRAINAGE LAYOUT.

REV.	DATE	DESCRIPTION
A	13.11.23	AMENDED TO UU COMMENTS
-	04.11.23	INITIAL ISSUE

CLIENT

ONE MANCHESTER

Carley Daines and Partners Limited
Consulting Civil and Structural Engineers

11 Bridgewater Road Walkden
Worsley Manchester M28 3JE
Tel 0161 799 2720 Fax 0161 790 3474
E-mail mail@carleydaines.co.uk

TITLE

BRIGHAM STREET OPENSHAW

1:20 MANHOLE SCHEDULES 2 OF 2

Drawn	CLYNCH	Checked	AMULLIGAN
Date	NOV 2023	Date	NOV 2023

Scale 1:20 @ A1

Drawing No. 21.B.13127-16 A