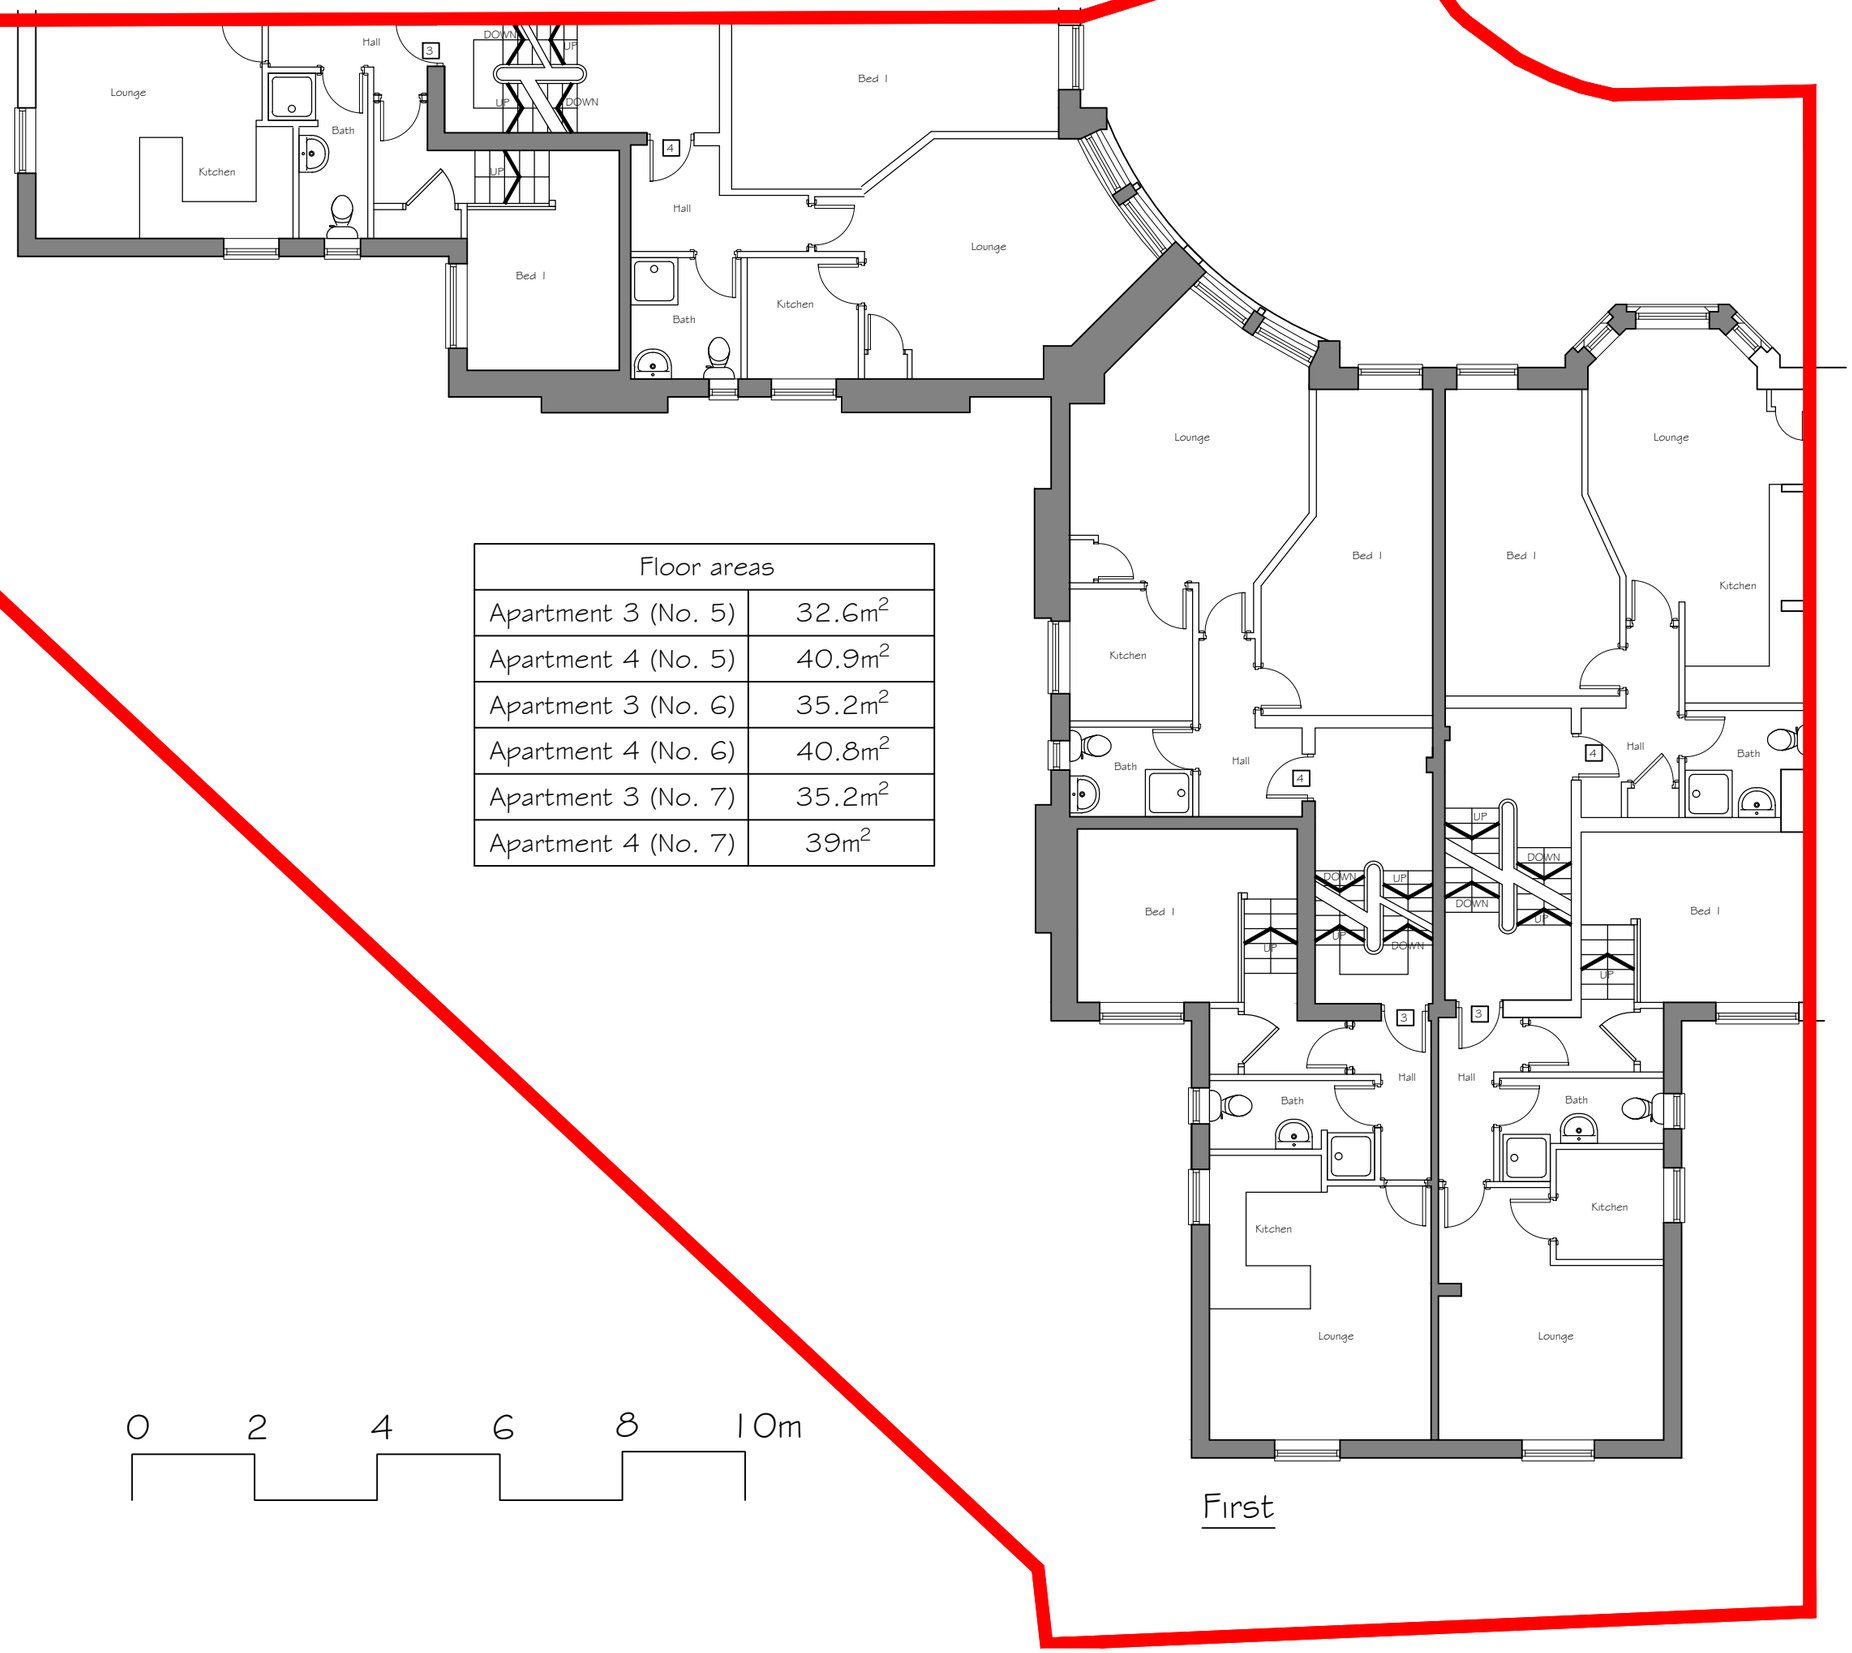



| Floor areas | |
|---|---|
| Apartment 3 (No. 5) | 32.6m$^2$ |
| Apartment 4 (No. 5) | 40.9m$^2$ |
| Apartment 3 (No. 6) | 35.2m$^2$ |
| Apartment 4 (No. 6) | 40.8m$^2$ |
| Apartment 3 (No. 7) | 35.2m$^2$ |
| Apartment 4 (No. 7) | 39m$^2$ |

0 2 4 6 8 10m

First

| Revision | Description | Int. | Date |
|---|---|---|---|
| A | Floor areas added | D.J.J | 08.04.24 |

PLANNING

PZ VI Architects & Designers

Tel: 07973 616 038
E-mail:info@pzvi-architects.co.uk

Project: 5-7 BEACONSFIELD

Client: THIS SPACE LTD

Drawing Title: EXISTING FIRST FLOOR PLANS

Drawing No: KR845-PL-105

Rev: A

Drawn By: D.J.J

Checked: J. Albutt

Scale: 1:100 @ A3

Date: 18.07.2023