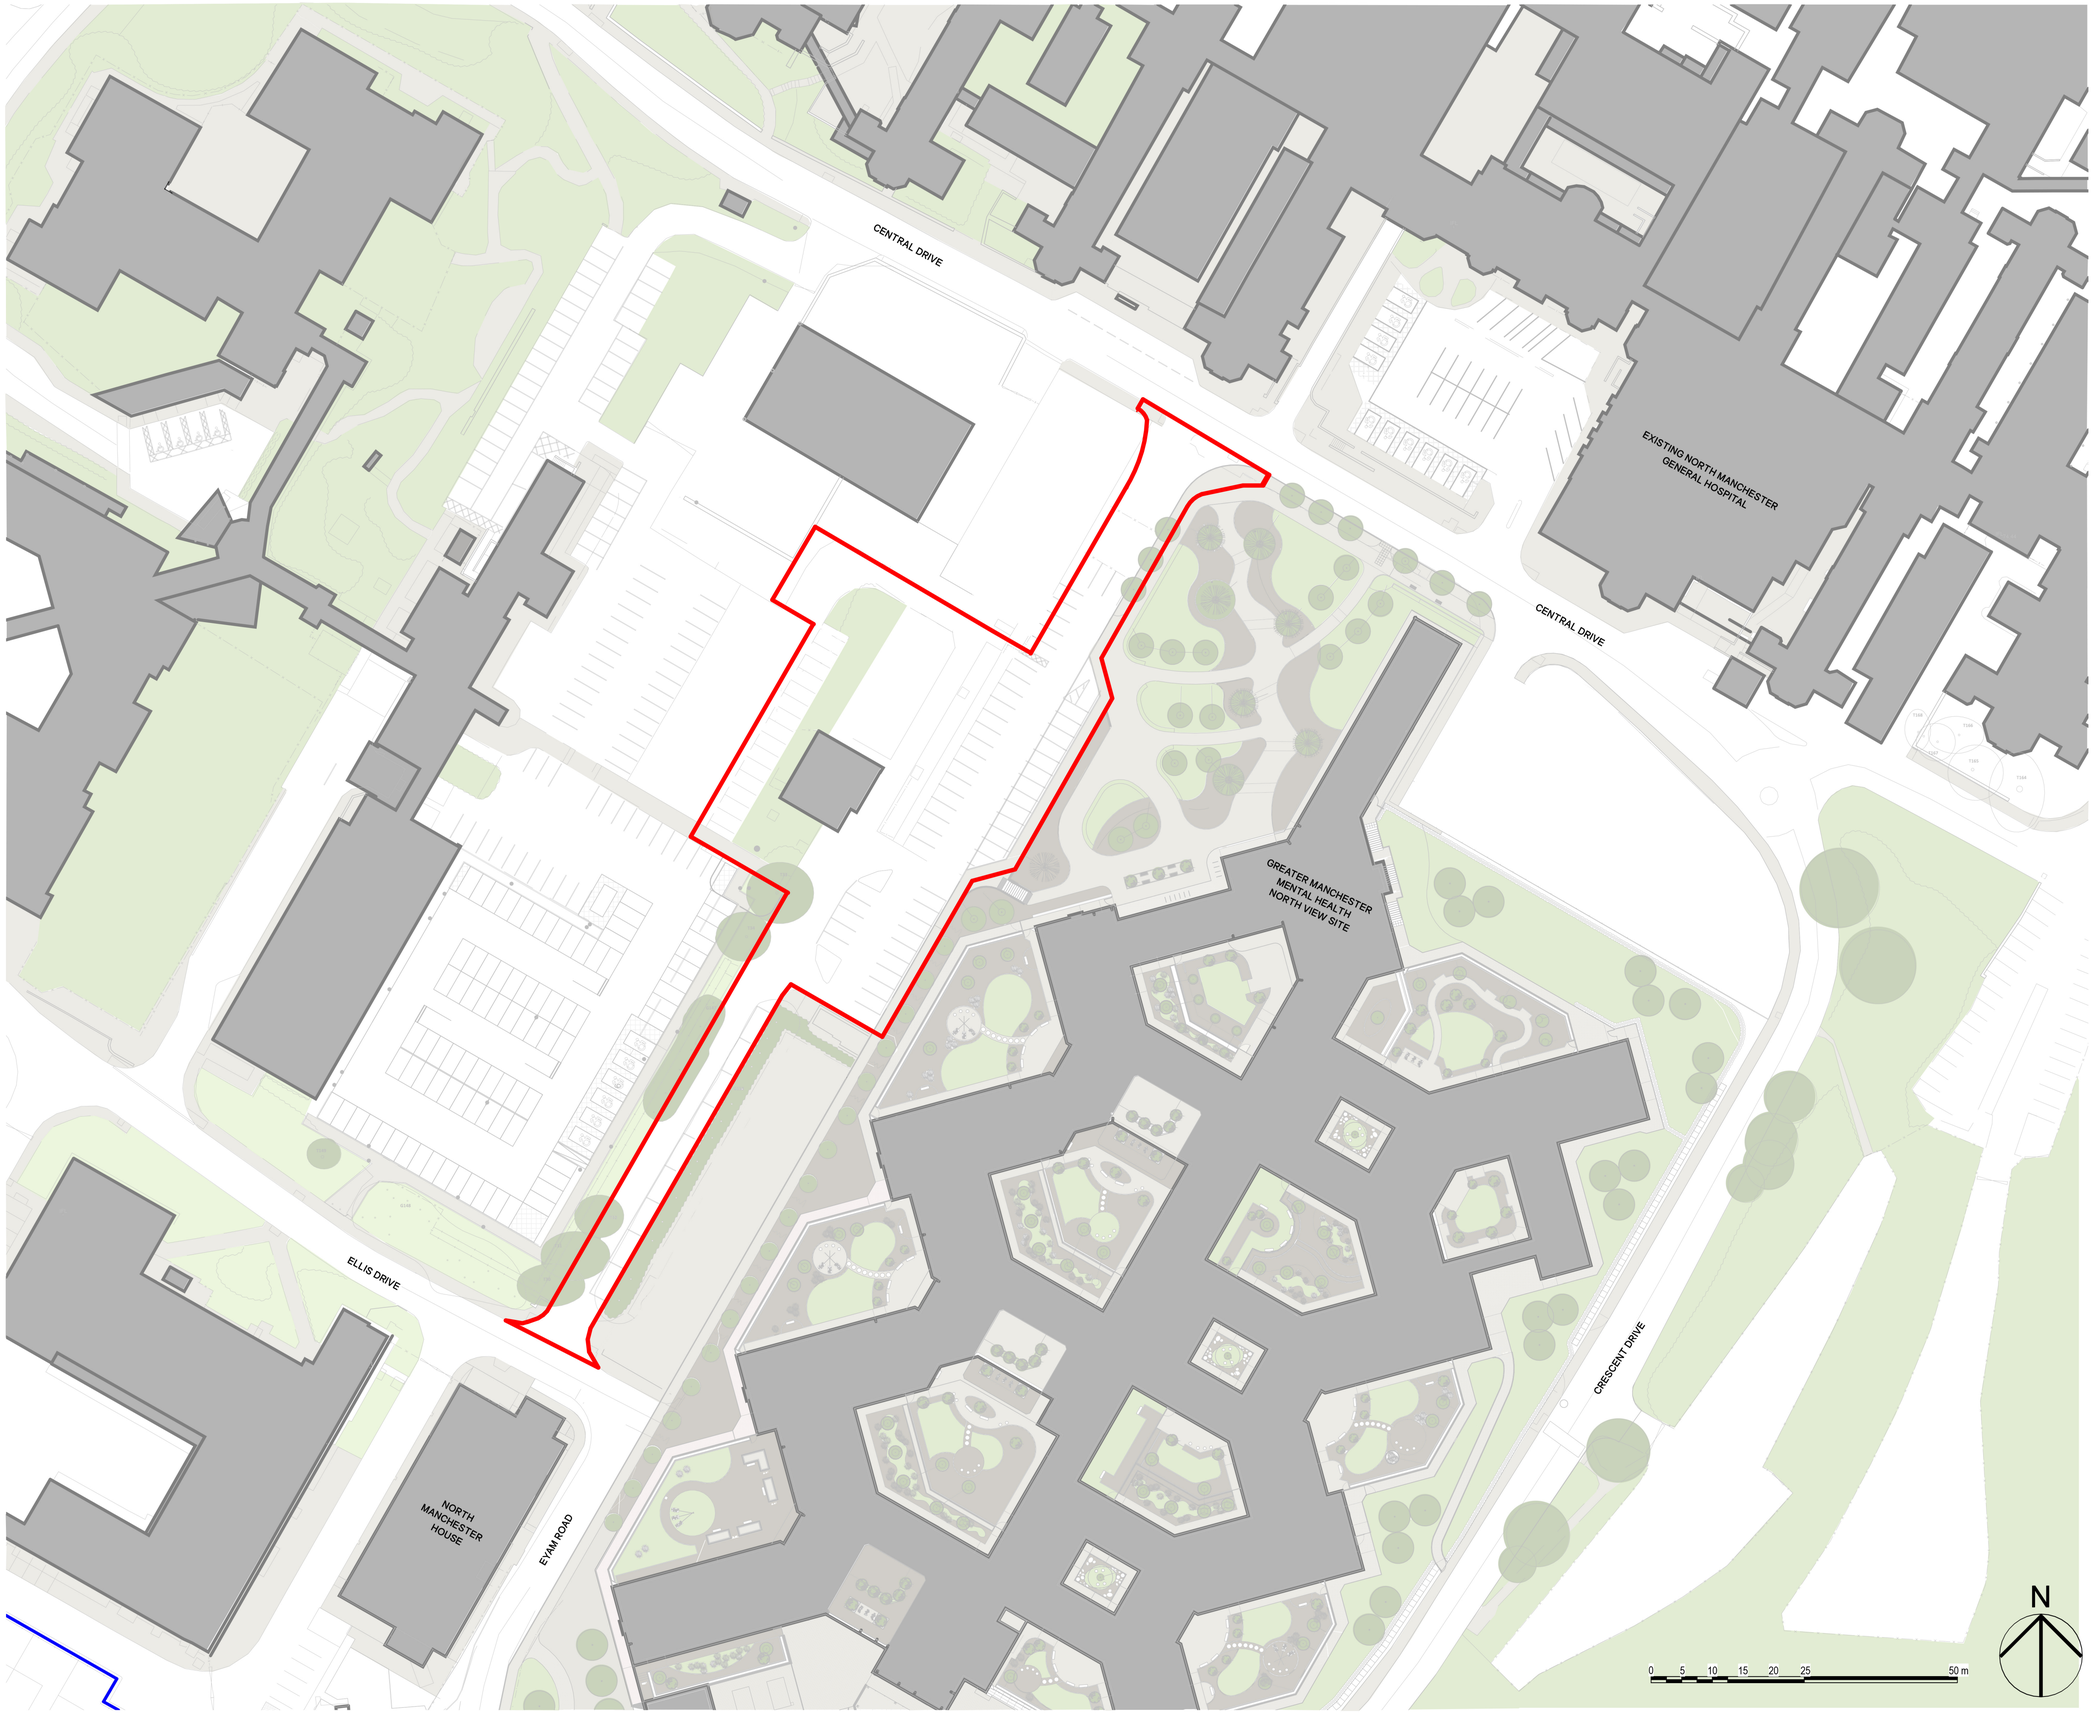


A1

© COPYRIGHT
The copyright in this drawing is vested in Sheppard Robson and no license or assignment of any kind has been, or is, granted to any third party whether by provision of copies or originals or otherwise unless agreed in writing.

DO NOT SCALE FROM THIS DRAWING
The contractor shall check and verify all dimensions on site and report any discrepancies in writing to Sheppard Robson before proceeding work

FOR ELECTRONIC DATA ISSUE
Electronic Data / drawings are issued as "read only" and should not be interrogated for measurement. All dimensions and levels should read, only from those values stated in test, on the drawing.

SITE OWNERSHIP BOUNDARY

SITE DEVELOPMENT BOUNDARY

KEYPLAN

REV.	DESCRIPTION	DATE	DRW.	CHK.
P01	Issued for Planning	12.04.24	LH	DB

NHS
Manchester University
NHS Foundation Trust

SHEPPARD ROBSON
27th Floor City Tower Piccadilly Plaza Manchester M1 4BT
T: +44 (0)161 233 8900 E: manchester@sheppardrobson.com

PROJECT
North Manchester General Hospital

TITLE
WP12 Western Road
Existing Site Plan

STATUS	PURPOSE OF ISSUE
S2	For Planning

DRAWN BY	CHECKED BY	DATE
LH	DB	04/03/24

SCALE (@A1)	PROJECT NUMBER
1 : 500	6512

FILE DRAWING NUMBER	REV.
23141 - SRA - ZZ - 00 - DR - A - 02201	P01

12/04/2024 11:13:13