


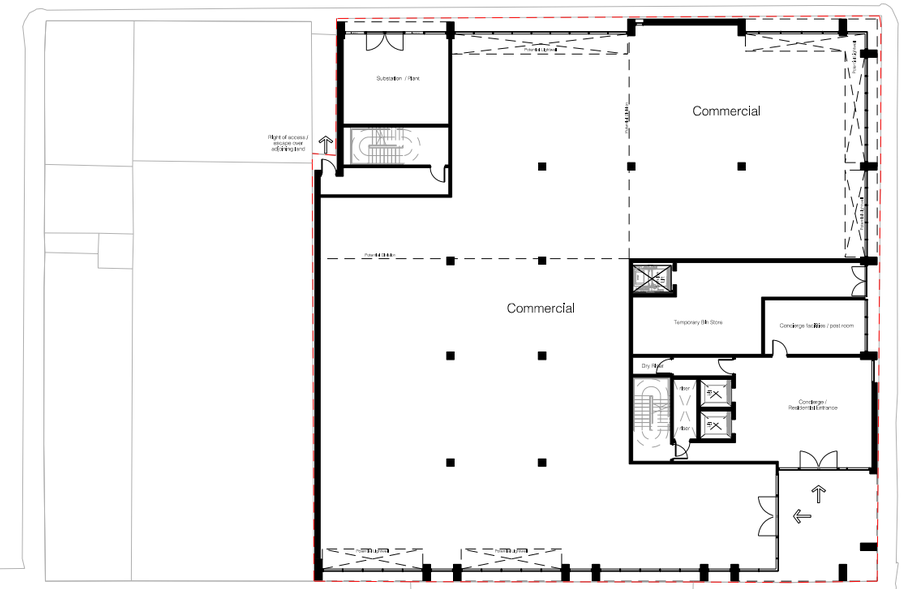

hodder+partners

SGI Studios
1 Kelso Place
Manchester M15 4LE

t: +44(0)161 832 9842
e: mail@hodderandpartners.com
w: www.hodderandpartners.com

DO NOT SCALE
Work to annotated dimensions only.
Read drawing in conjunction with relevant specification, Structural Engineers' and Services Engineers' drawings.
Confirm all dimensions before commencement of any work on site or fabrication.

revisions + notes:

REV. A 09/02/2016 Revised Boundary

Right of Access over adjoining land

client: Kempton Homes LTD

date: AUGUST 2015

project: OLDHAM STREET

scale: 1:200 @ A1
1:400 @ A3

drawn by: NW

title: Proposed Ground Floor Plan

drawing number: L(—) 000

status: PLANNING

job number: 0580

revision: A

hodder+partners