


Proposed Front Elevation

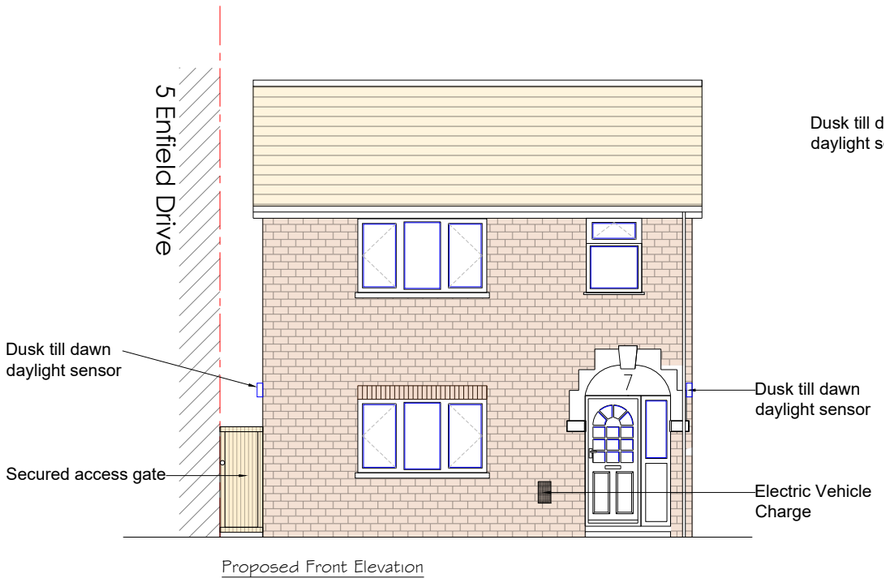

Boundary Treatement
Scale 1 : 100

GENERAL NOTES

1. The contractor must check the site and the approved drawings before commencing the works and must take any working measurements as necessary and any discrepancy must be reported to the client.

2. Work shall comply with any current relevant BS/codes of practices and confirm to the Building Regulations including the latest amendment. The contractor is responsible for setting out the works.

Site Address

7 Enfield Drive
Clayton
Manchester
M11 4HP

Drawing statues

Location Plan
Site Plan

Project

Erection of One Dwelling

Key

Revision	Date
a. lawn proposed at the side boundaries to the front	22/04/24

AT A. Design
12 Hastings Gardens
Stockport
SK5 8BF
ata_design@hotmail.com
07830039347

Drawing No.

BT87B(1)23

SCALE

NTS @ A3

PAPER SIZE

A3

DATE

18.03.2024

DRAWN BY

AT