
Notes

© Editional Studio Ltd. All rights as per the Copywrite and petents Design Act 1988 have been asserted.

All dimensions to be checked on site.

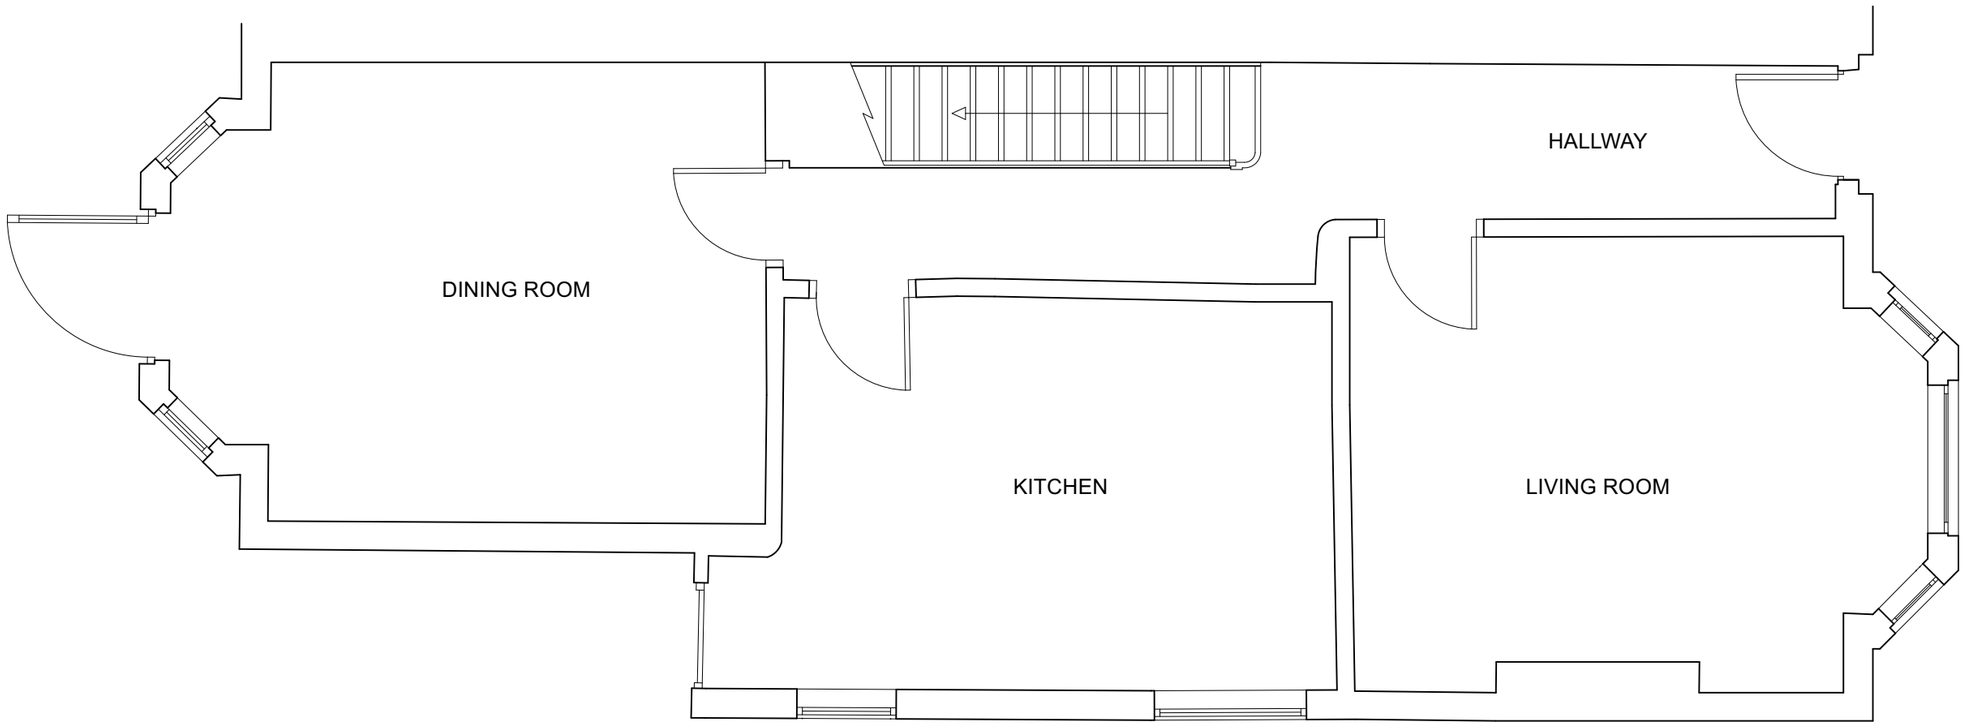

FOR PLANNING

0 0.5 1 m

EDITIONAL STUDIO

Drawing
Existing
Ground Floor Plan

Project
Daresbury Road


Contact
post@editionalstudio.com

Scale	Date	Drawing No.
1:50 @ A3	30.09.23	077_L02_01

Notes

© Editional Studio Ltd. All rights as per the Copywrite and petents Design Act 1988 have been asserted.

All dimensions to be checked on site.

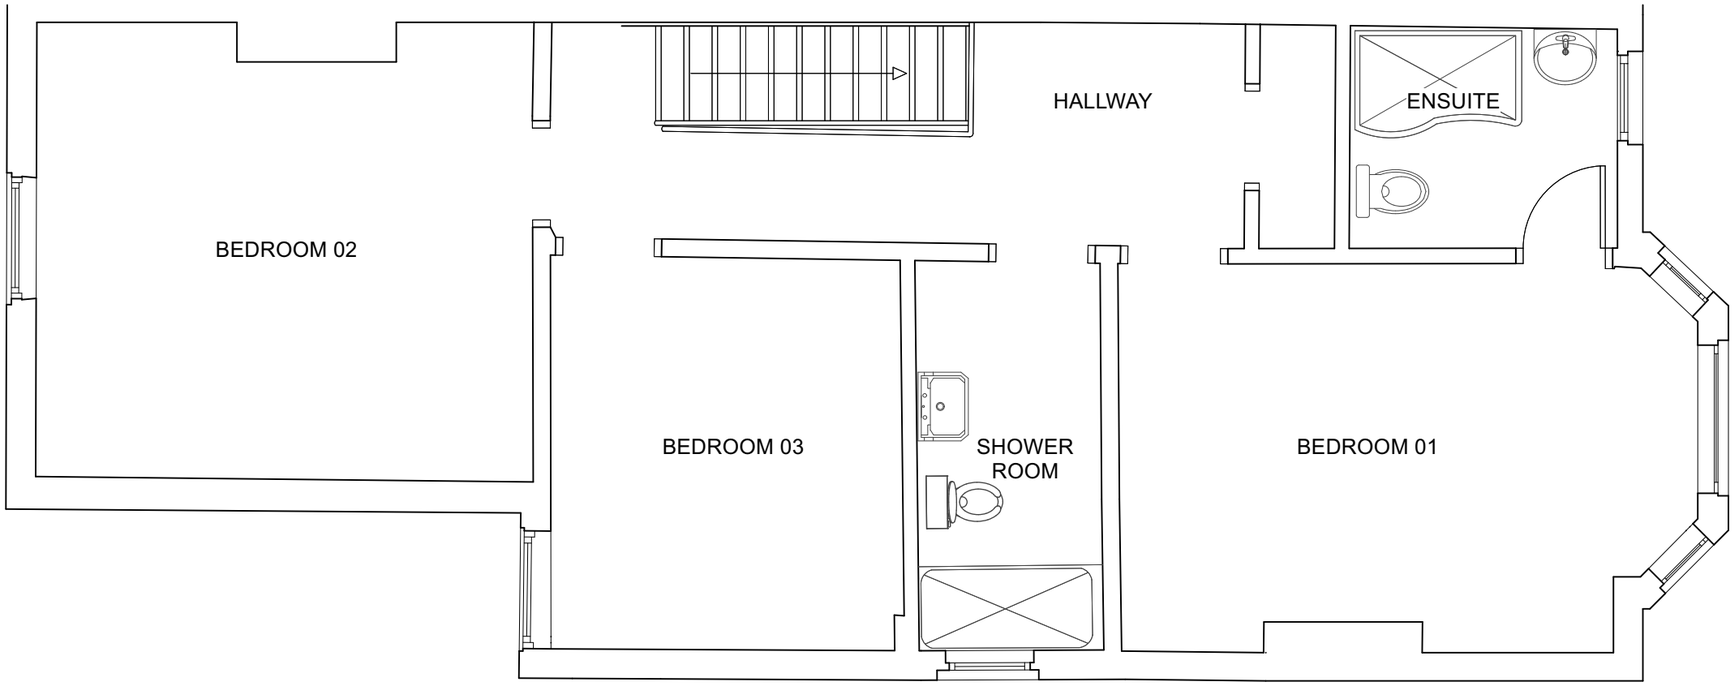

FOR PLANNING

0 0.5 1 m

EDITIONAL STUDIO

Drawing
Existing
First Floor Plan

Project
Daresbury Road


Contact
post@editionalstudio.com

Scale	Date	Drawing No.
1:50 @ A3	30.09.23	077_L02_02

Notes

© Editional Studio Ltd. All rights as per the Copywrite and petents Design Act 1988 have been asserted.

All dimensions to be checked on site.

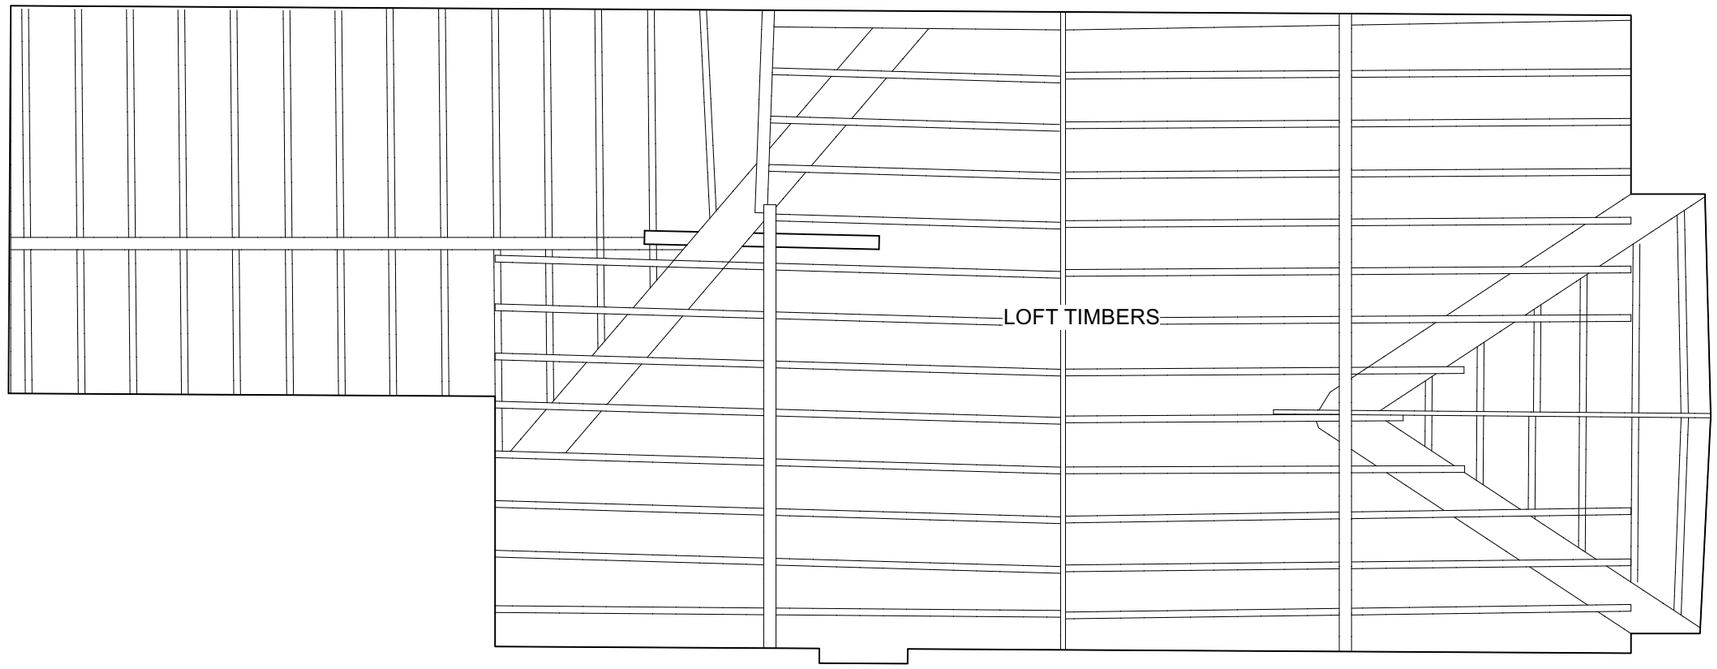

FOR PLANNING

0 0.5 1 m

EDITIONAL STUDIO

Drawing
Existing
Loft Plan

Project
Daresbury Road


Contact
post@editionalstudio.com

Scale	Date	Drawing No.
1:50 @ A3	30.09.23	077_L02_03

Notes

© Editional Studio Ltd. All rights as per the Copywrite and petents Design Act 1988 have been asserted.

All dimensions to be checked on site.

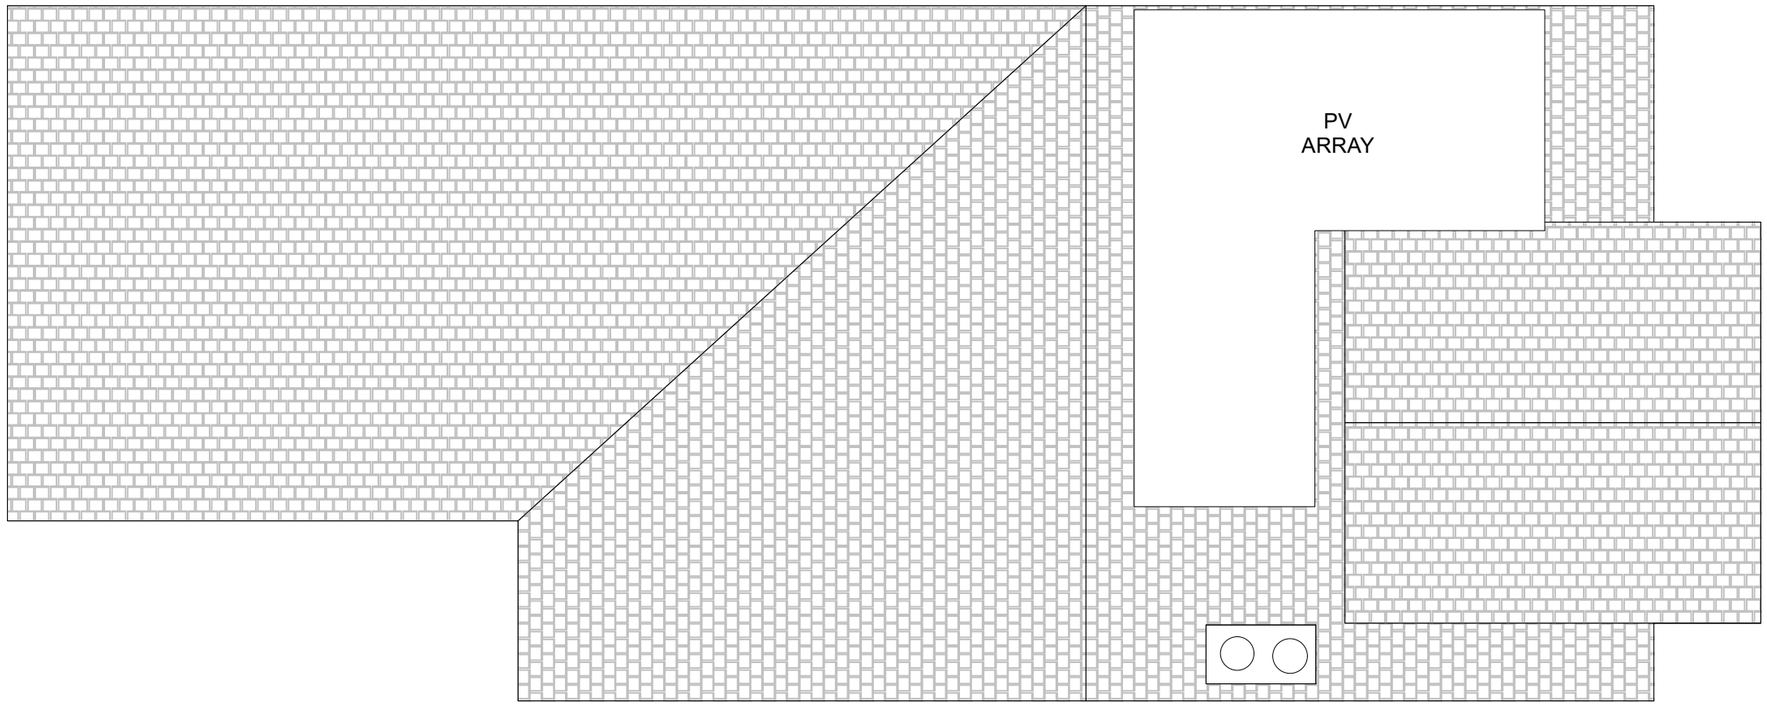

FOR PLANNING

0 0.5 1 m

EDITIONAL STUDIO

Drawing
Existing
Roof Plan

Project
Daresbury Road


Contact
post@editionalstudio.com

Scale	Date	Drawing No.
1:50 @ A3	30.09.23	077_L02_04

Notes

© Editional Studio Ltd. All rights as per the Copywrite and petents Design Act 1988 have been asserted.

All dimensions to be checked on site.

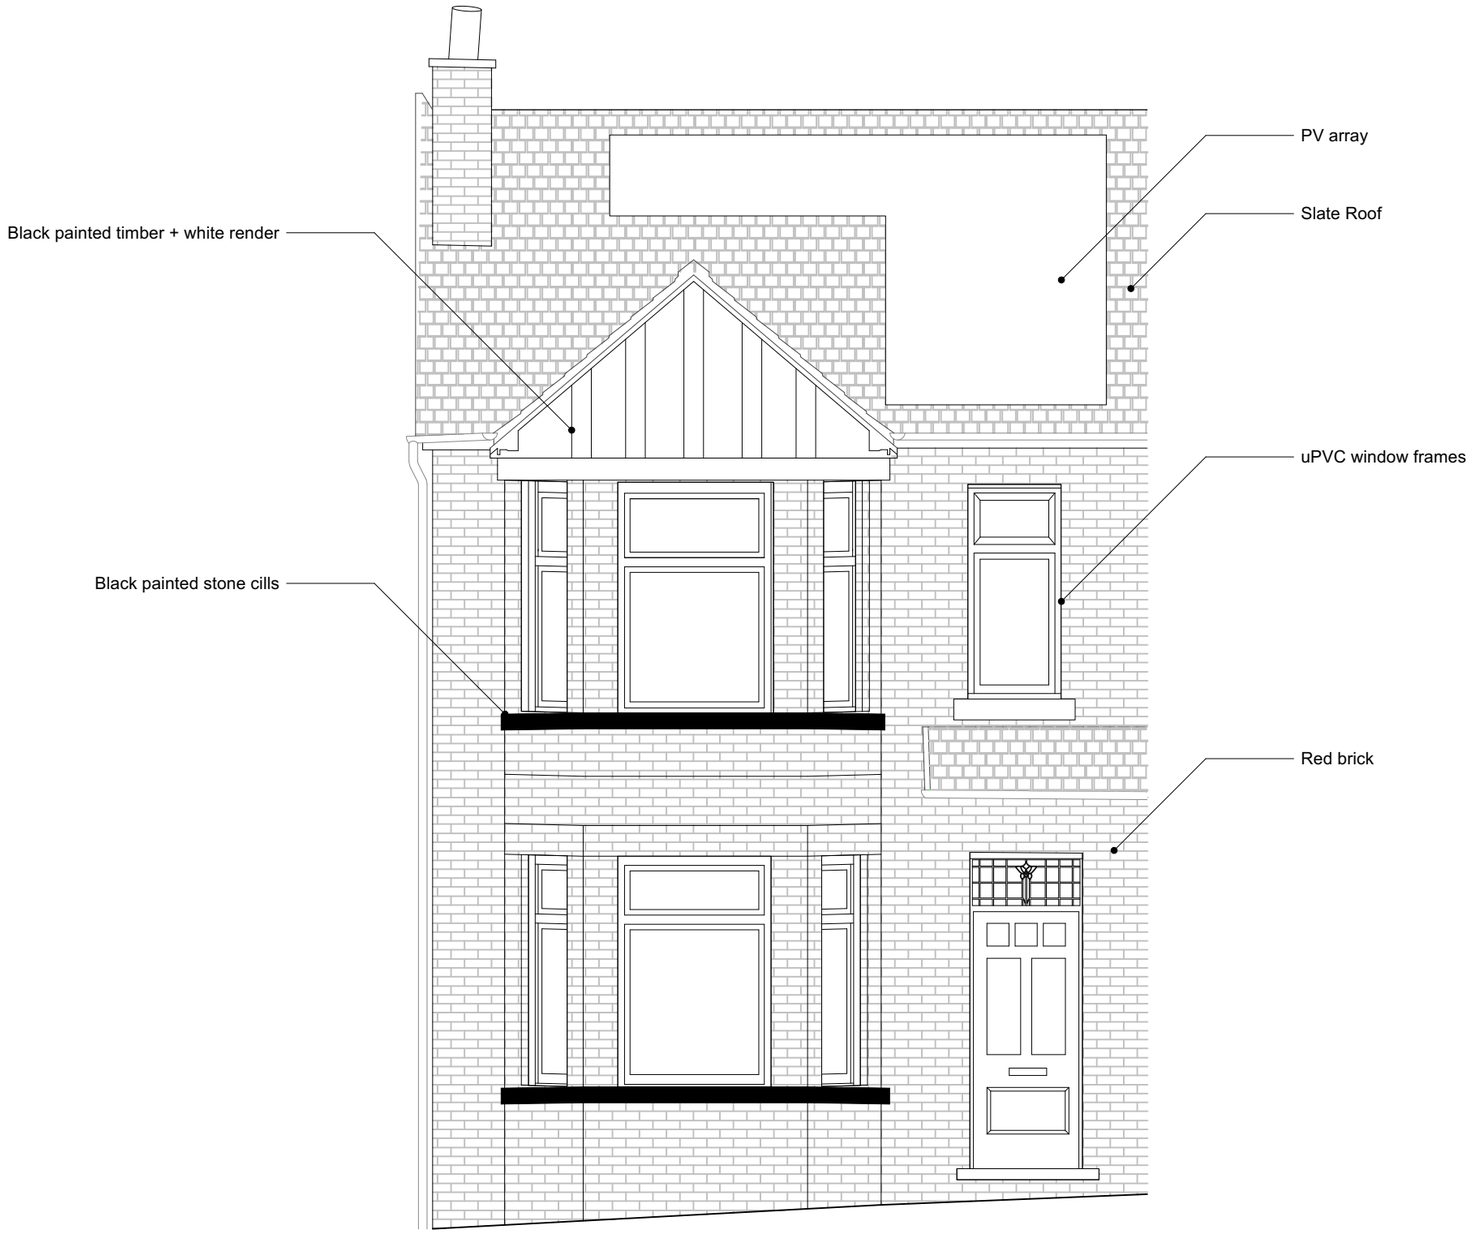

FOR PLANNING

0 0.5 1 m

EDITIONAL STUDIO

Drawing
Existing
Front elevation

Project
Daresbury Road


Contact
post@editionalstudio.com

Scale	Date	Drawing No.
1:50 @ A3	30.09.23	077_L05_01

Notes

© Editional Studio Ltd. All rights as per the Copywrite and petents Design Act 1988 have been asserted.

All dimensions to be checked on site.

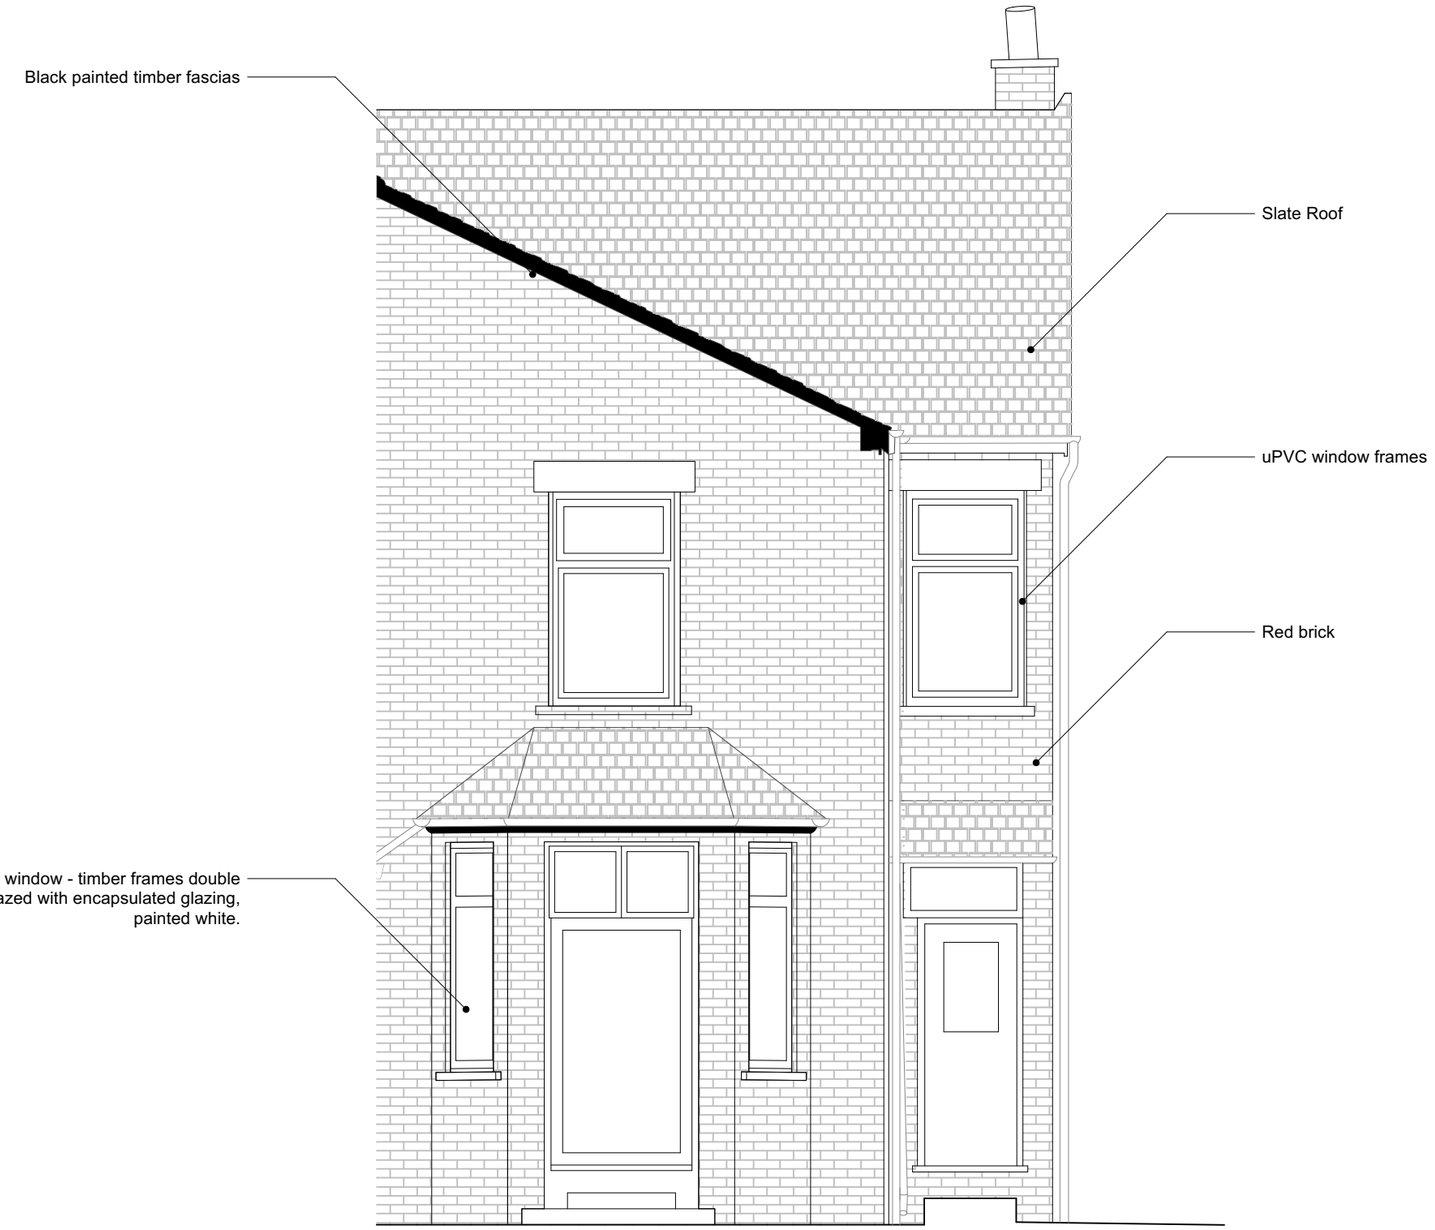

FOR PLANNING

0 0.5 1 m

EDITIONAL STUDIO

Drawing
Existing
Rear Elevation

Project
Daresbury Road


Contact
post@editionalstudio.com

Scale	Date	Drawing No.
1:50 @ A3	30.09.23	077_L05_02

Notes

© Editional Studio Ltd. All rights as per the Copywrite and petents Design Act 1988 have been asserted.

All dimensions to be checked on site.

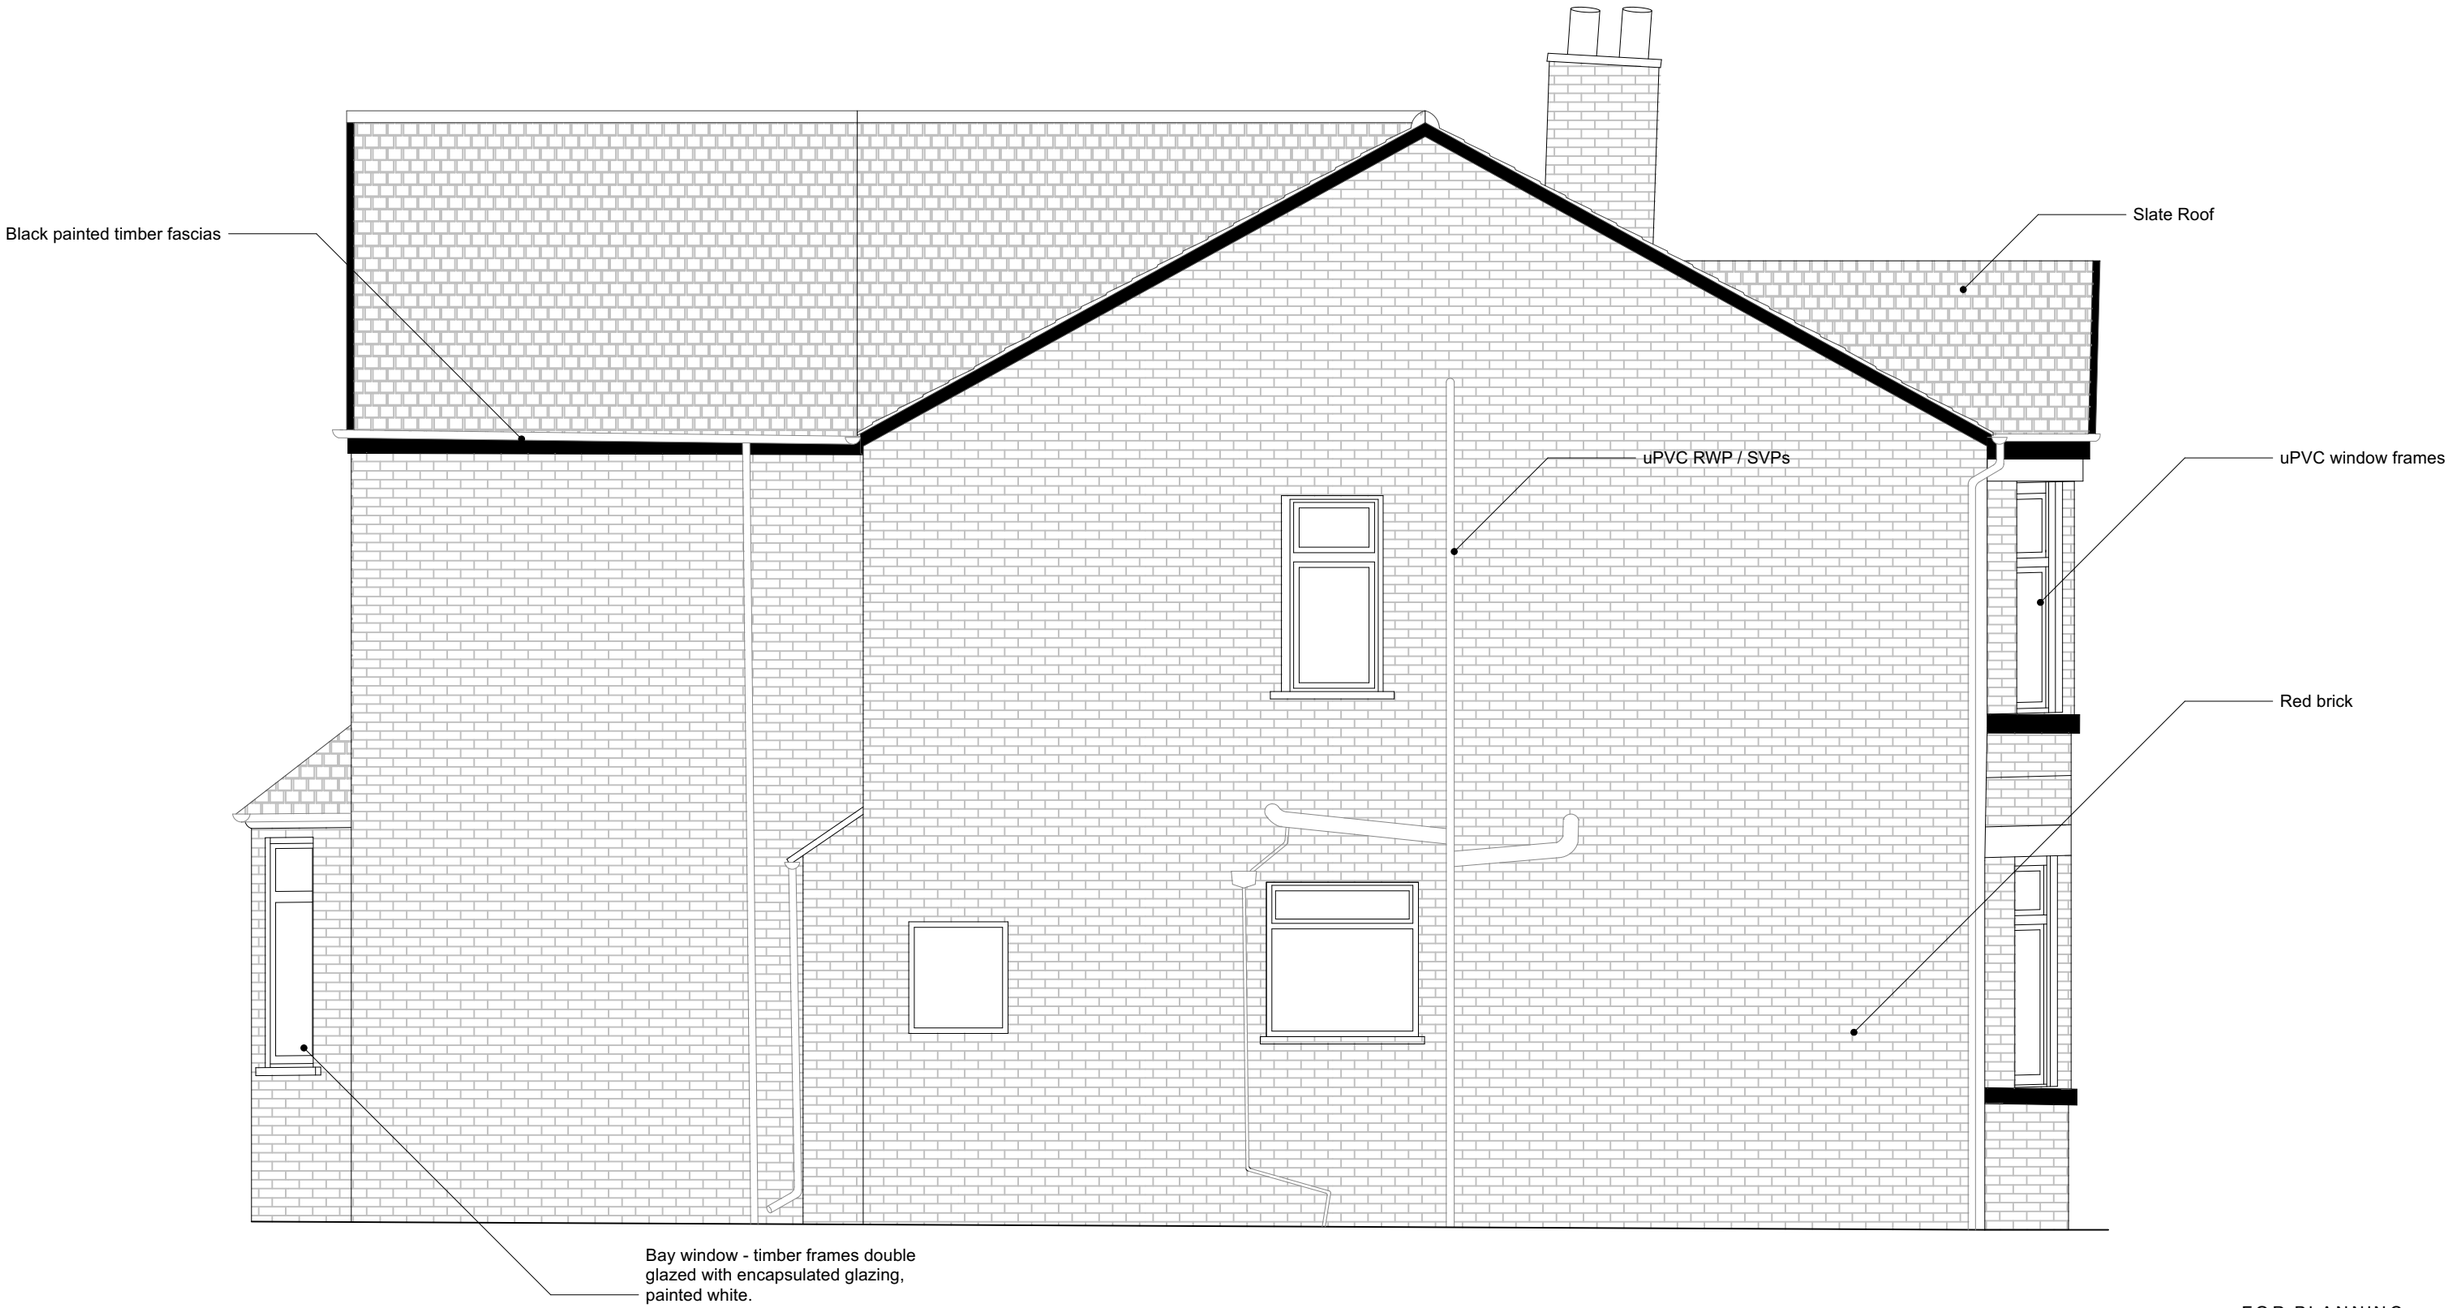

FOR PLANNING

0 0.5 1 m

EDITIONAL STUDIO

Drawing
Existing
Side Elevation

Project
Daresbury Road

Contact
post@editionalstudio.com

Scale	Date	Drawing No.
1:50 @ A3	30.09.23	077_L05_03