
CWT_G1 - SITE PLAN

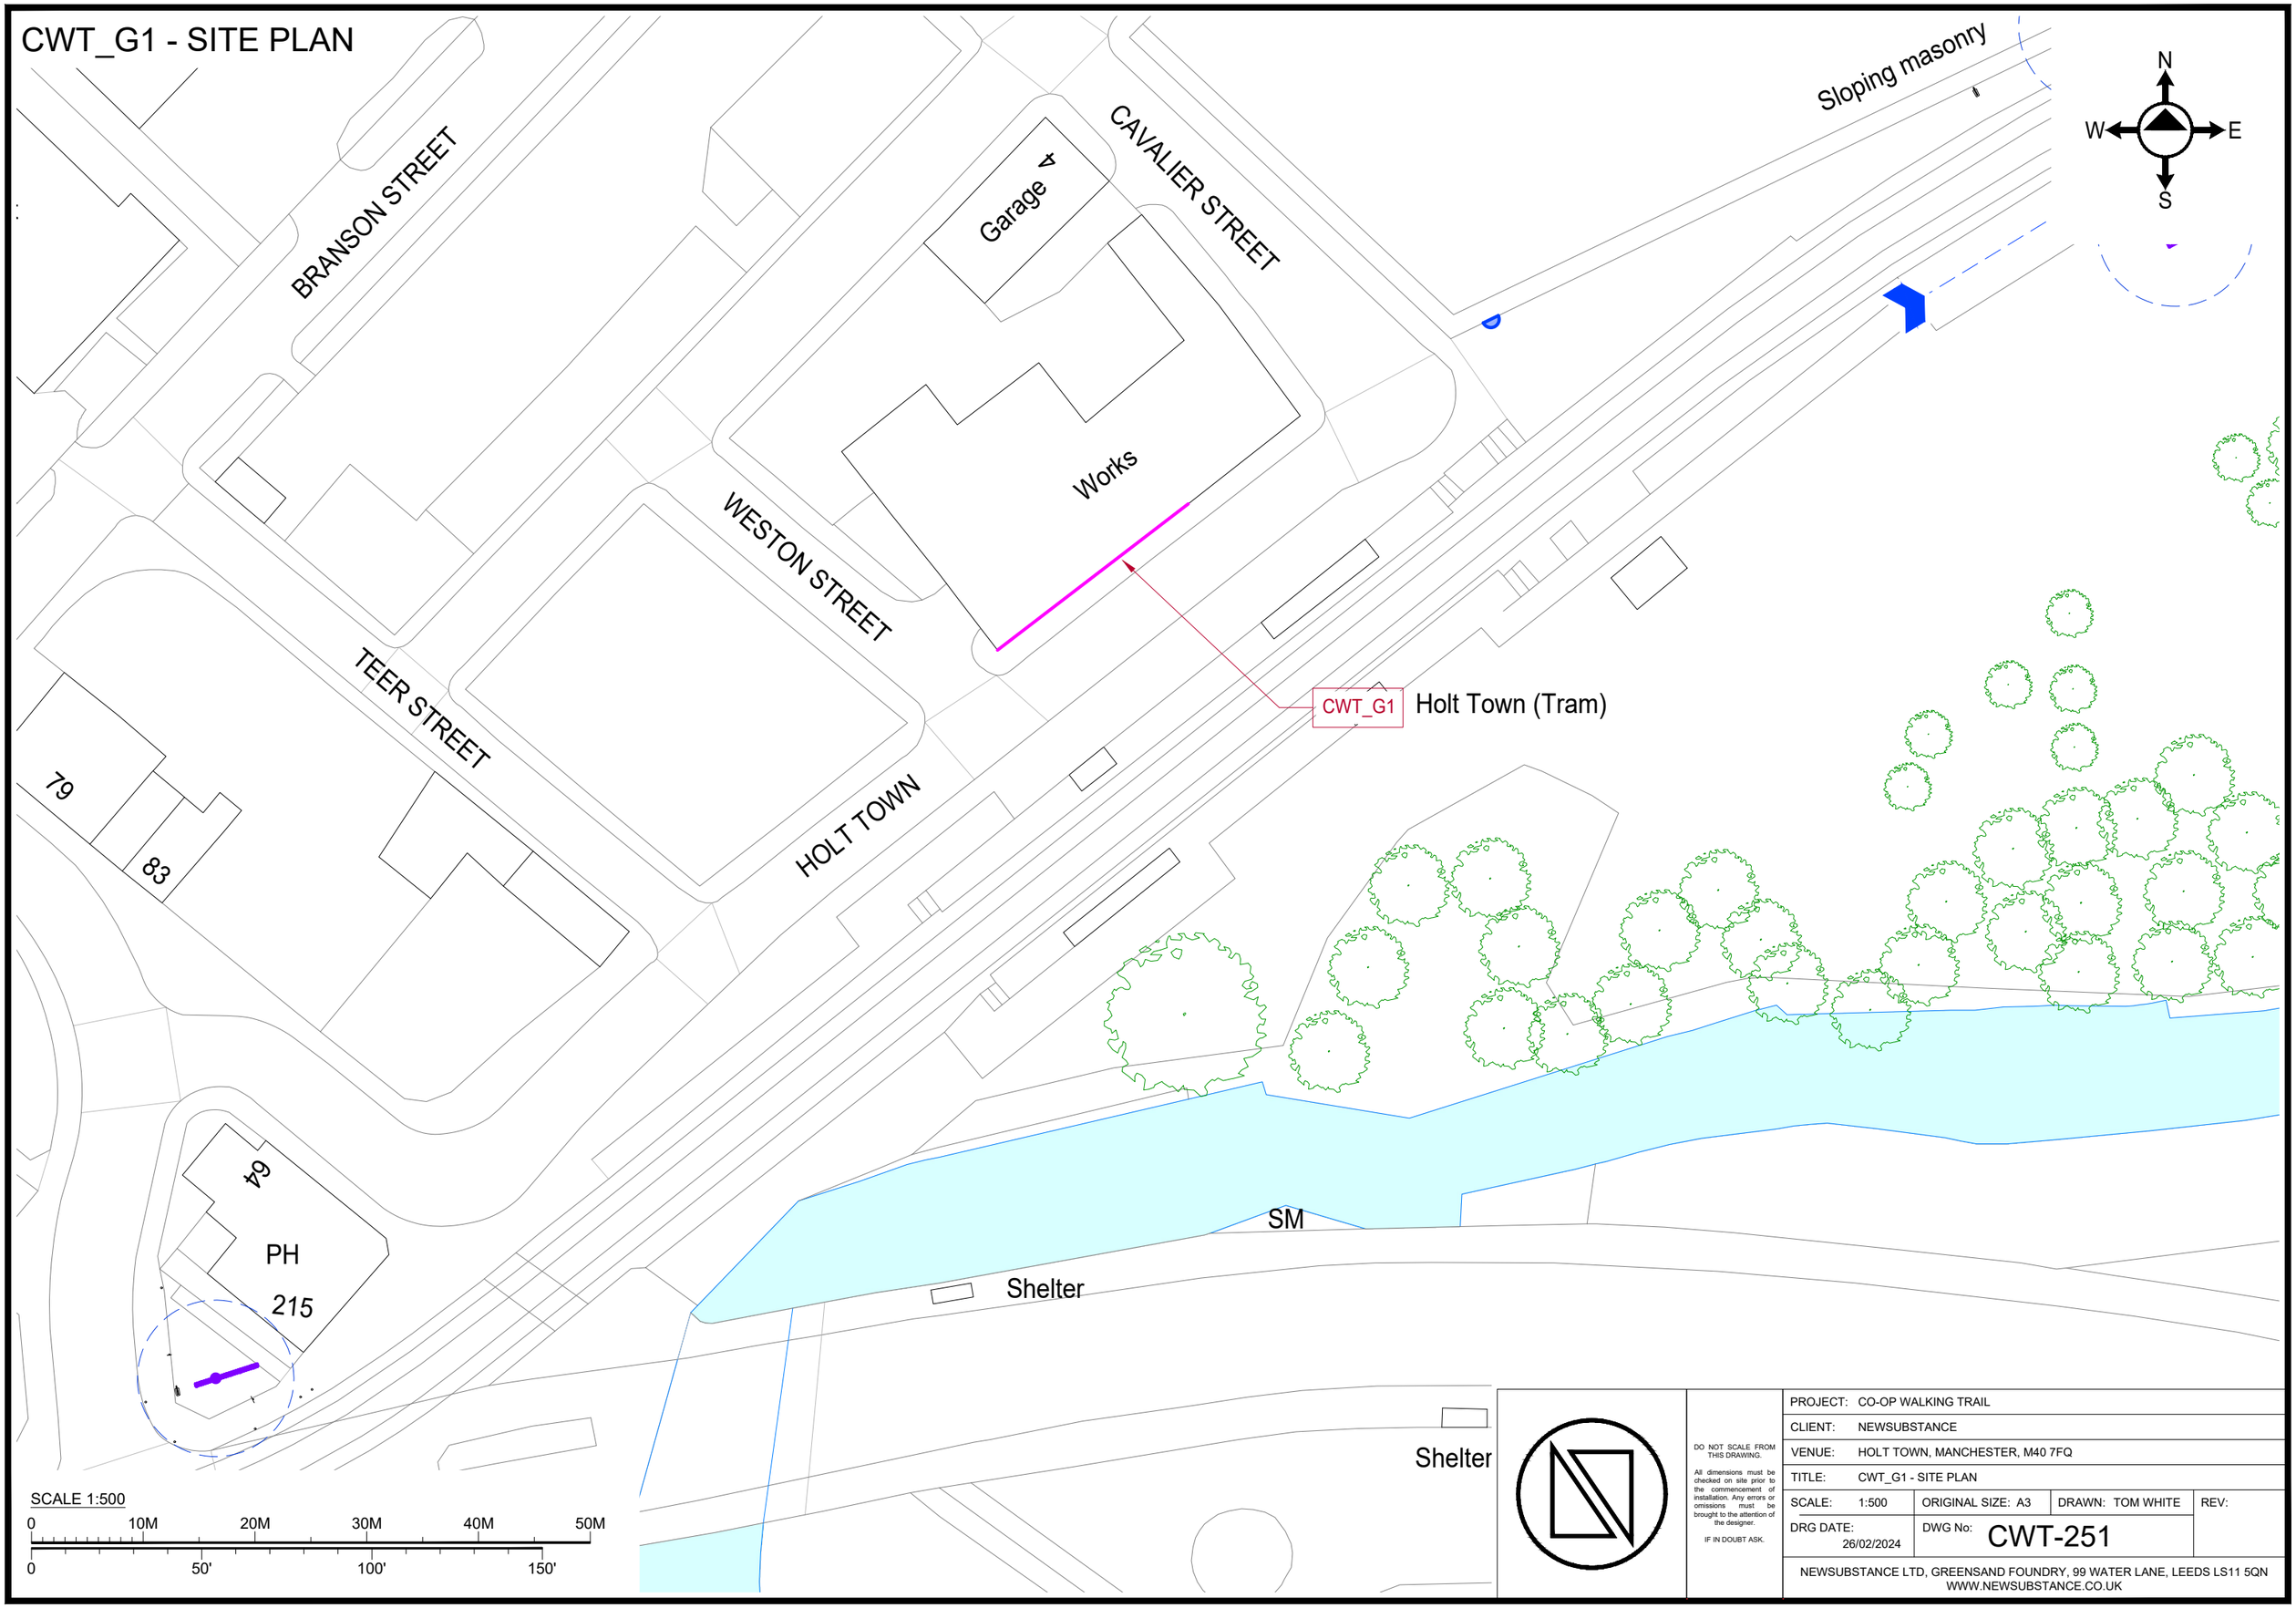

SCALE 1:500

0 10M 20M 30M 40M 50M

0 50' 100' 150'

DO NOT SCALE FROM THIS DRAWING.

All dimensions must be checked on site prior to the commencement of installation. Any errors or omissions must be brought to the attention of the designer.

IF IN DOUBT ASK.

PROJECT:	CO-OP WALKING TRAIL			
CLIENT:	NEWSUBSTANCE			
VENUE:	HOLT TOWN, MANCHESTER, M40 7FQ			
TITLE:	CWT_G1 - SITE PLAN			
SCALE: 1:500		ORIGINAL SIZE: A3	DRAWN: TOM WHITE	REV:
DRG DATE: 26/02/2024		DWG No: CWT-251		

NEWSUBSTANCE LTD, GREENSAND FOUNDRY, 99 WATER LANE, LEEDS LS11 5QN
WWW.NEWSUBSTANCE.CO.UK