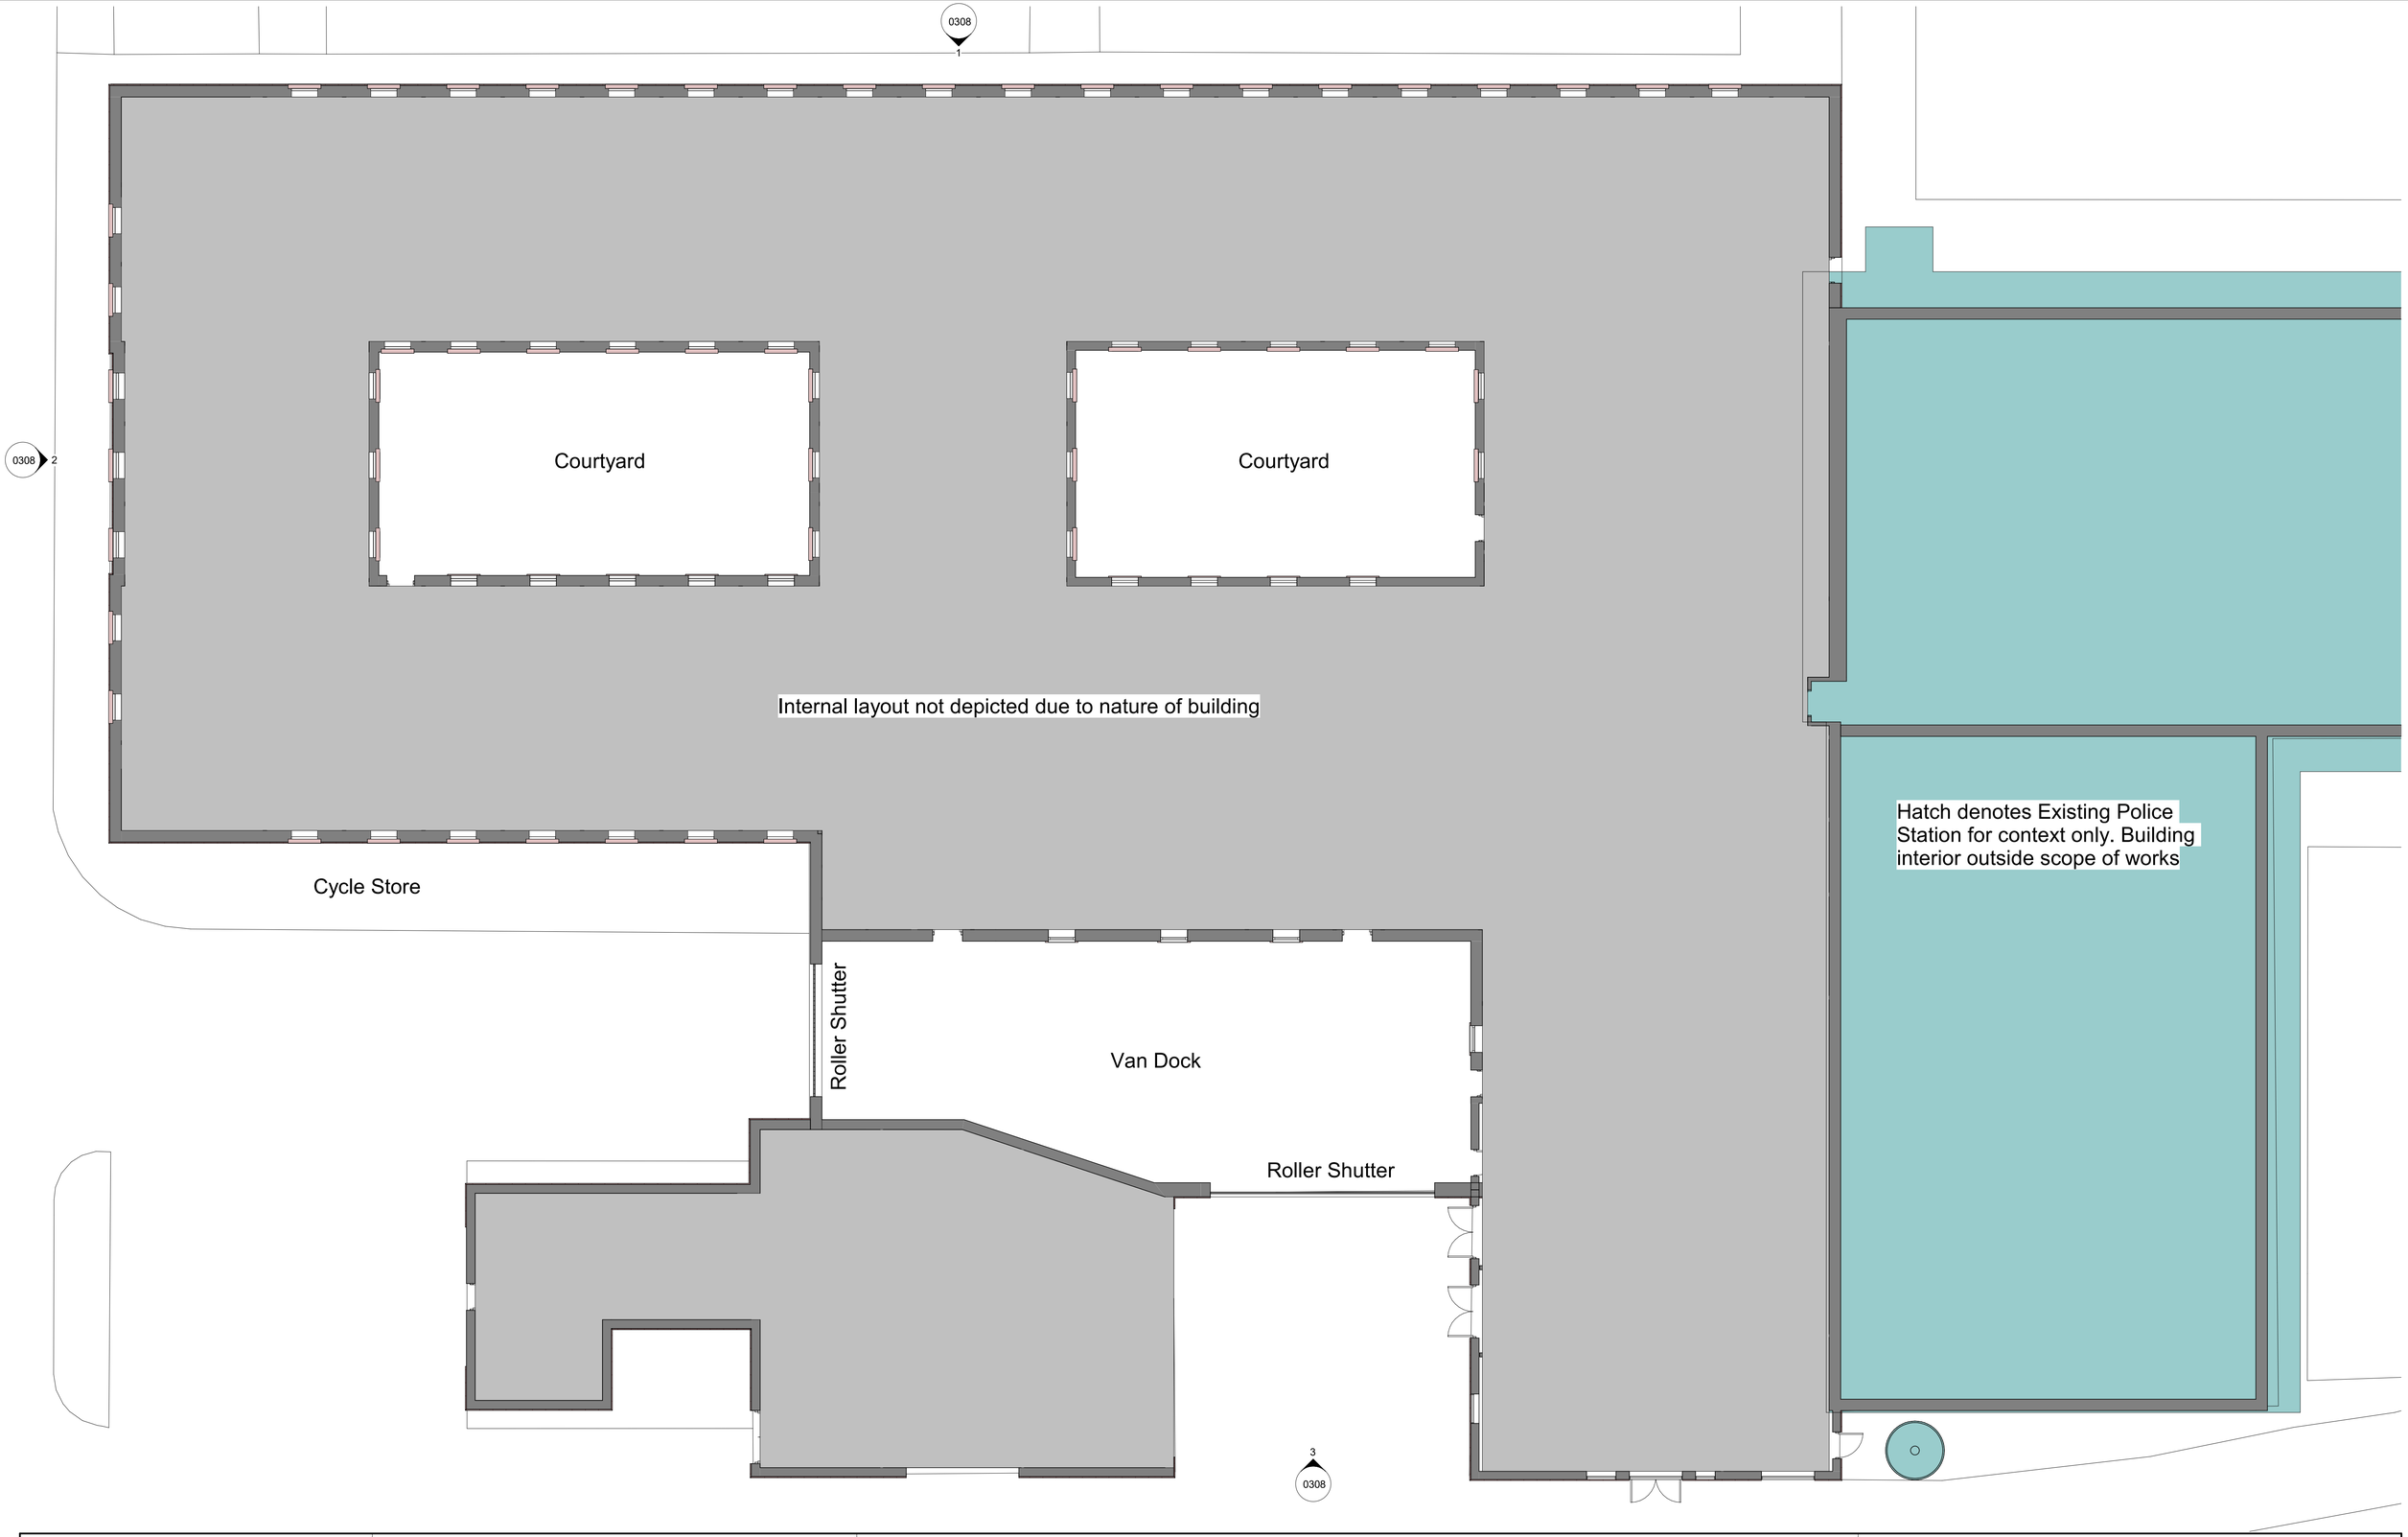

1:100@A1

NORTH

0 1.0 2.0 3.0 4.0 5.0 10.0m

The copyright of this drawing is vested with Corstorphine & Wright Ltd and must not be copied or reproduced without the consent of the company.

Rev.	Description	Date	Drw.	Chk.
P01	Planning Application Submission	06/03/2024	JAK	KE

Planning Drawings / Statement:

LON-CWA-V1-ZZ-DR-A-0301 - Location Plan
LON-CWA-V1-ZZ-DR-A-0302 - Existing Site Plan
LON-CWA-V1-ZZ-DR-A-0303 - Proposed Site Plan
LON-CWA-V1-00-DR-A-0304 - Existing General Arrangement Plan
LON-CWA-V1-00-DR-A-0305 - Proposed General Arrangement Plan
LON-CWA-V1-RF-DR-A-0306 - Existing Roof Plan
LON-CWA-V1-RF-DR-A-0307 - Proposed Roof Plan
LON-CWA-V1-ZZ-DR-A-0308 - Existing Elevations
LON-CWA-V1-ZZ-DR-A-0309 - Proposed Elevations
LON-CWA-V1-XX-RP-A-0310 - Design and Access Statement

Client:
Greater Manchester Police

Project:
Longsight Custody Suite Refurbishment

Drawing Title:
Existing Plan

Drawing Status:
PLANNING

Corstorphine & Wright

Manchester Studio
4th Floor, Tribeca House, 21-27 Dale Street, Manchester, M1 1EY
0161 272 8100

corstorphine-wright.com

Job No: 23790

Drawing No.: LON-CWA-V1-00-DR-A-0304
Revision: P01

Drawn	Checked	Paper Size	Scale	Date
JAK	DD	A1	1 : 100	14/02/2024