
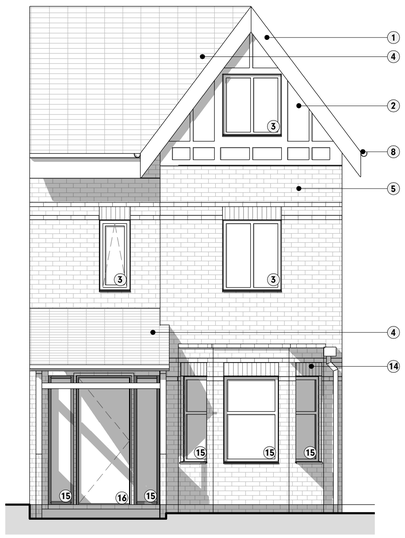



Proposed East Elevation

1 : 50

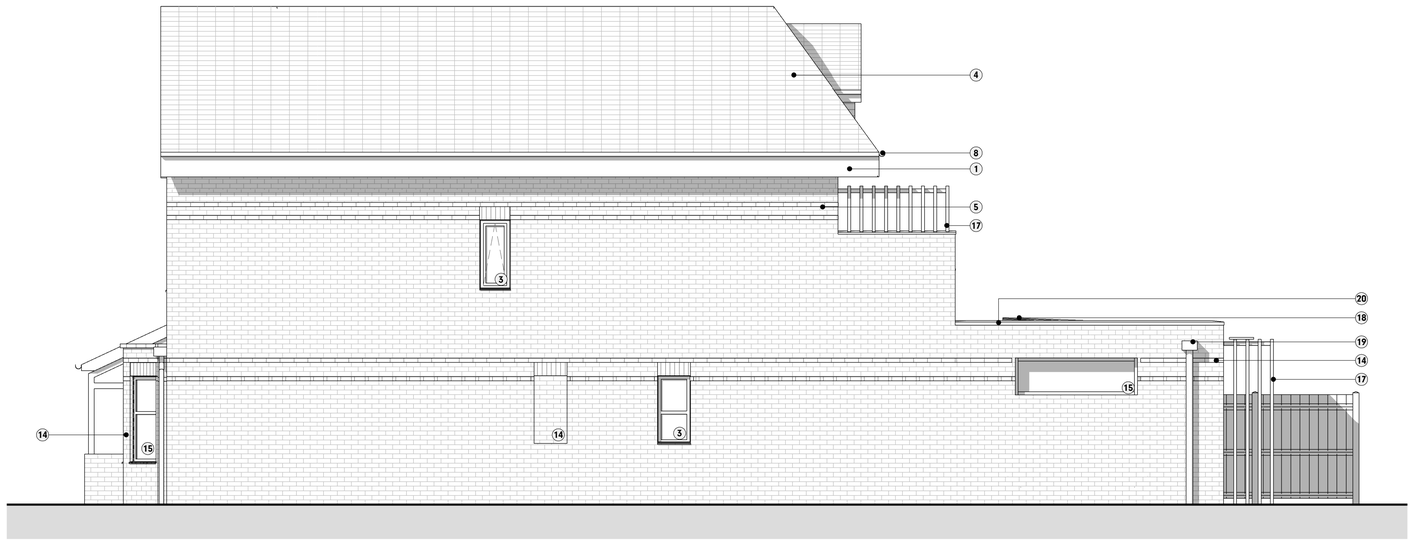


Propsoed North Elevation

1 : 50

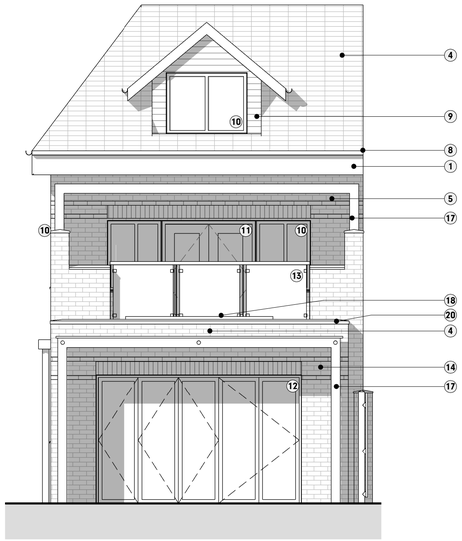

Proposed West Extension

1 : 50

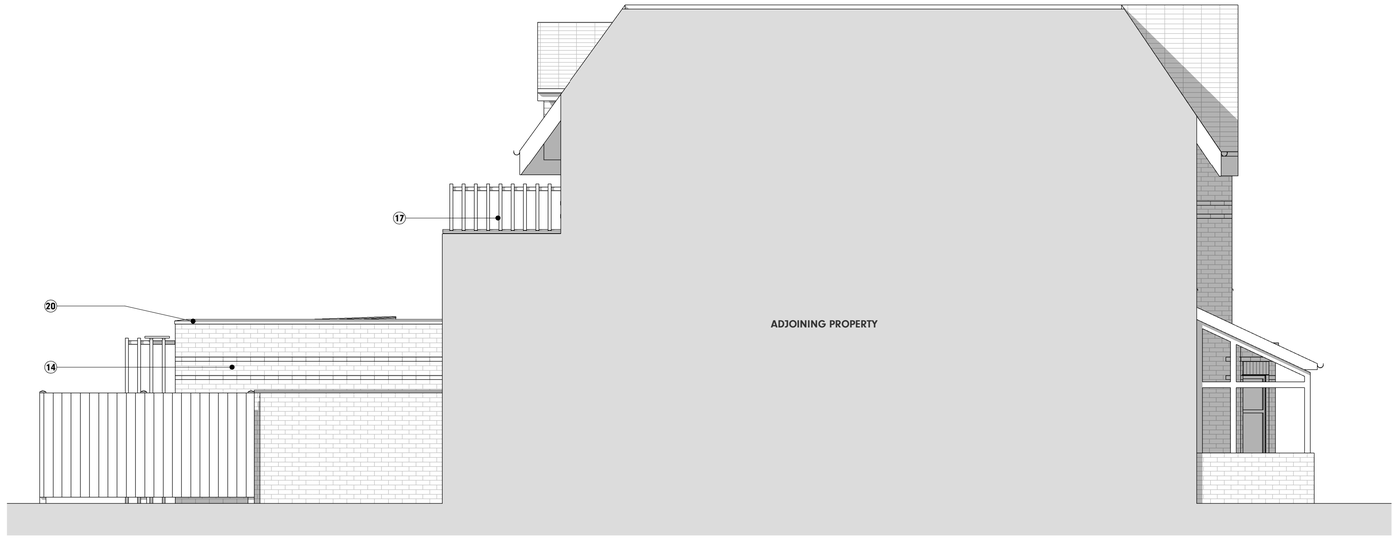

Proposed South Elevation

1 : 50

Status:

PLANNING

Ref	Hazard Identification	⚠	Date

NOTEBLOCK - ELEVATION MATERIAL LEGEND

REF	DESCRIPTION	PRODUCT REF / COLOUR
1	EXISTING FASCIA BOARD	BLACK
2	EXISTING TIMBER DECOR	BLACK AND WHITE MOCK TUDOR
3	EXISTING WINDOW	WHITE UPVC
4	EXISTING ROOF	SLATE ROOF
5	EXISTING BRICKWORK	REDDISH BRICK WITH BLACK BRICK BANDING AND WINDOW HEADERS
6	EXISTING GARAGE DOOR	TIMBER DOOR
7	EXISTING MAIN DOOR	TIMBER DOOR
8	EXISTING RAINWATER GOODS	BLACK CAST IRON
9	EXISTING DORMER	DARK GREY TIMBER CLADDING
10	EXISTING WINDOW	BLACK UPVC
11	EXISTING DOUBLE SWING DOOR	BLACK UPVC
12	EXISTING BI-FOLD DOOR	BLACK UPVC
13	EXISTING BALCONY RAILING	GLASS
14	PROPOSED BRICKWORK	REDDISH BRICK WITH BLACK BRICK BANDING AND WINDOW HEADERS TO MATCH EXISTING
15	PROPOSED WINDOW	WHITE UPVC TO MATCH EXISTING
16	PROPOSED FRONT DOOR	TIMBER TO MATCH EXISTING
17	PROPOSED SUNSHADING DEVICE	TIMBER
18	PROPOSED SKYLIGHT	EOS ROOFLIGHT
19	PROPOSED RAINWATER GOODS	BLACK ALUMINIUM TO MATCH EXISTING
20	PROPOSED CAPPING	SANDSTONE, PROFILE TO MATCH EXISTING

Ref	Revision	By	Date
P1	PLANNING PACK	PS	29.11.2023

This drawing is © Architecture Unknown Limited and is not to be copied, reproduced or re-distributed either in whole or in part without the prior written permission of the originator.

The originator shall have no responsibility for any liability, loss, cost, damage or expense arising from or relating to any use of this document other than for its intended purpose on this project.

This drawing shall be read in conjunction with all other relevant drawings, specifications and associated documentation. Any discrepencies, errors or omissions are to be reported to the originator before proceeding with work.

All dimensions are to be checked on site by the contractor prior to proceeding with any work.

AU?
The Courtyard, Royal Mill 17 Redhill St
Manchester, M4 5BA
architectureunknown.co.uk
info@architectureunknown.co.uk
0789 401 2780

Sheet:
PROPOSED ELEVATIONS

Client:
ALEX & SARAH PARKER

Project:
1B ARUNDALE AVENUE

Drawn by:	Date:	Size:
PS	JUL 23	A1
Checked by: AU	Date: NOV 23	
Scale: 1 : 50	Drawing no. 23.144.402	Rev: P1

0 1 2 3
SCALE 1 : 50