

0 1000 2000
SCALE 1:50


NORTH

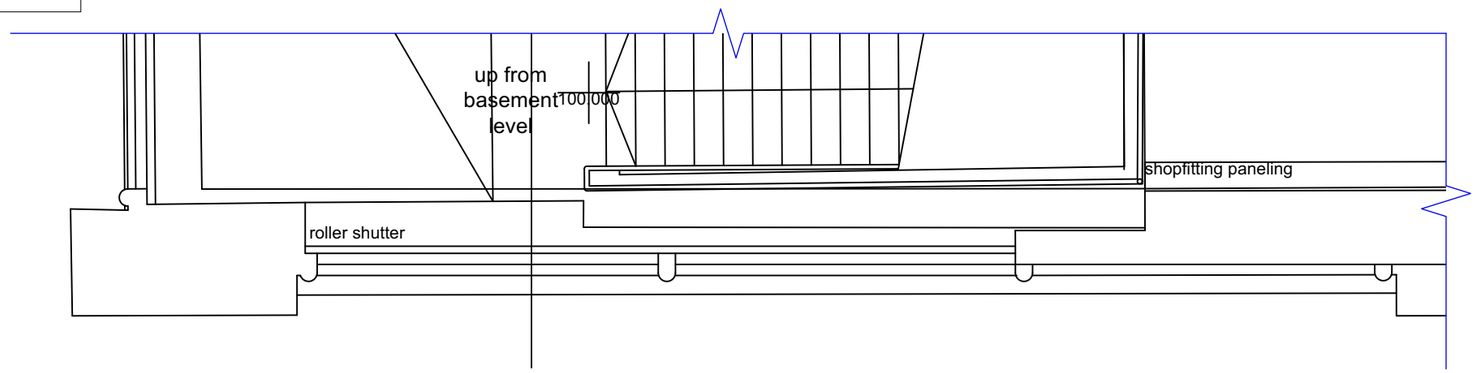

EXISTING SHOPFRONT PLAN
CROSS STREET

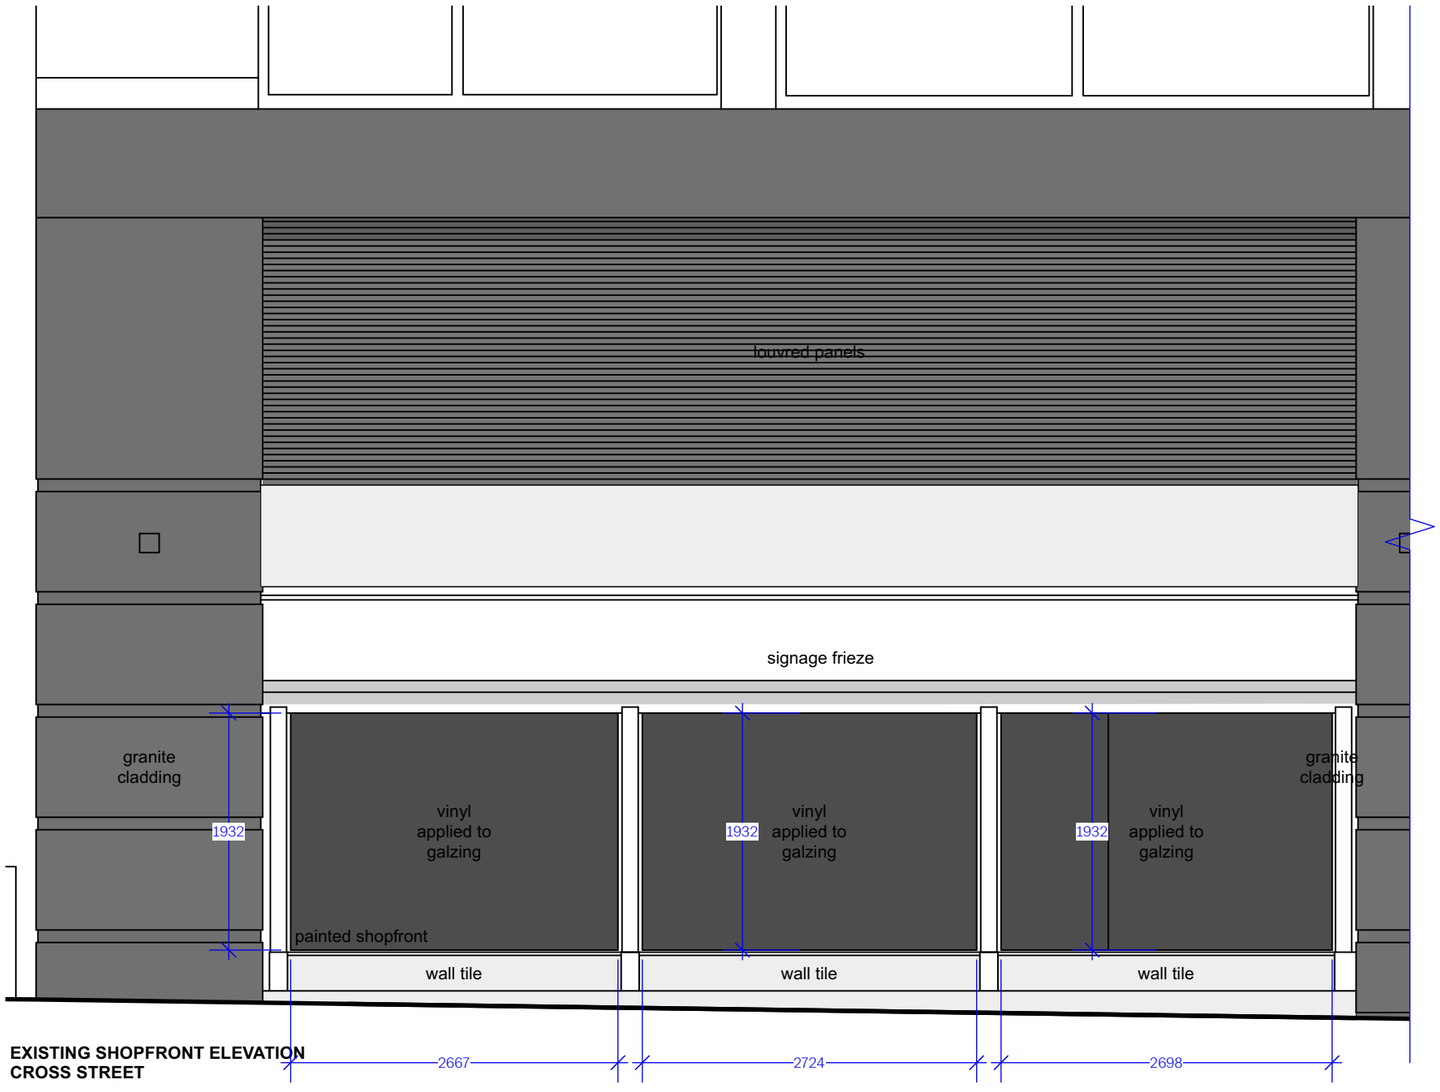

EXISTING SHOPFRONT ELEVATION
CROSS STREET

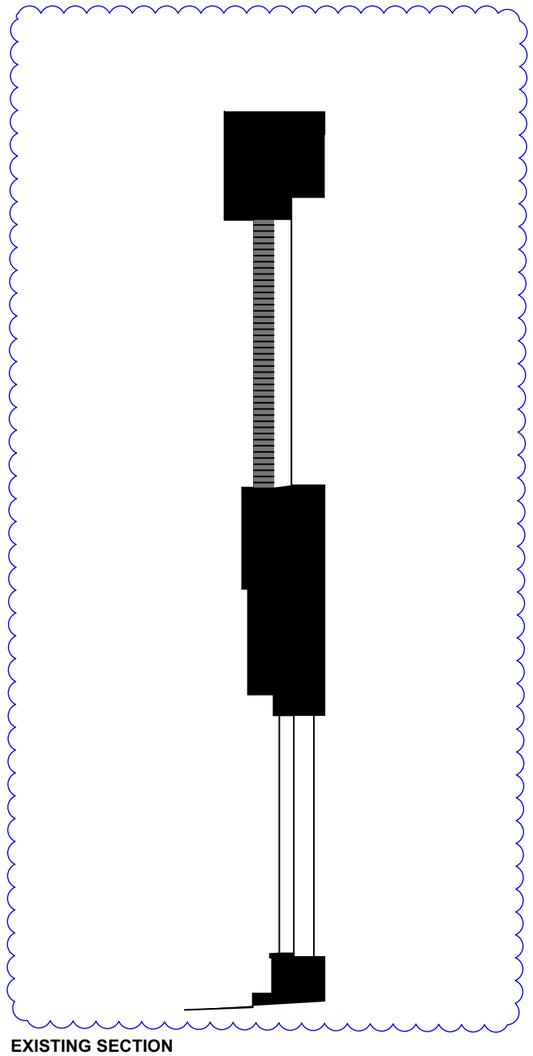

EXISTING SECTION
CROSS STREET

NOTES:

REV:	DATE	DRAWN BY:
A.	28.03.24	LJB
	EXISITNG SECTION ADDED.	

Decon.
3rd Floor, 68-69 St Martins Lane, London, WC2N 4JS

EXISTING

PROJECT:	HOP - MANCHESTER MARKET STREET		
TITLE:	EXISTING SHOP FRONT ELEVATION CROSS STREET		
DWG NO.	P005		
DRAWN BY:	LJB	REVISION:	A
DATE:	19.01.24	SCALE:	1:50 @ A3 1:25 @ A1

THIS DRAWING IS NOT TO BE SCALED. ALL DIMENSIONS TO BE CHECKED ON SITE
Figured dimensions only to be used. This drawing is subject to and protected by the provision of the copyrights acts. Any discrepancies or queries to be notified immediately. All dimensions to be verified on site