

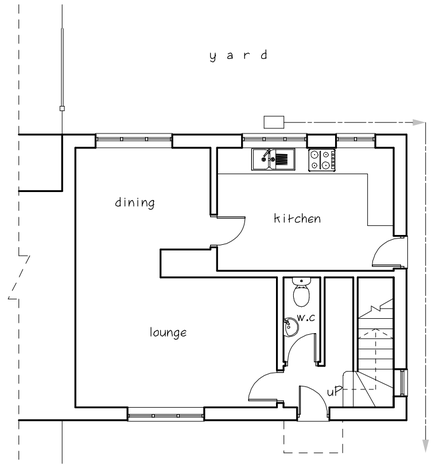



Existing ground floor plan

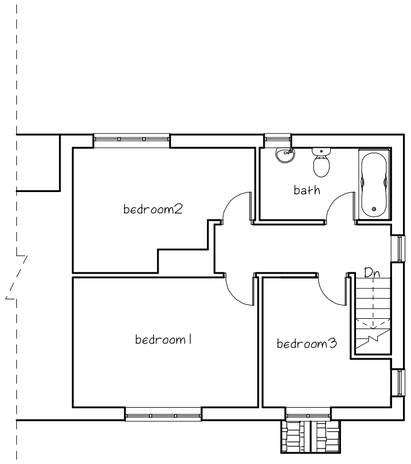


Existing first floor plan

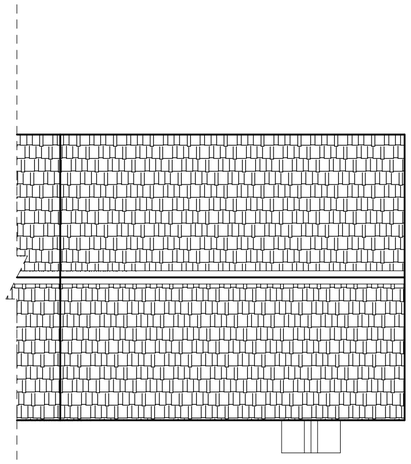


Existing roof plan

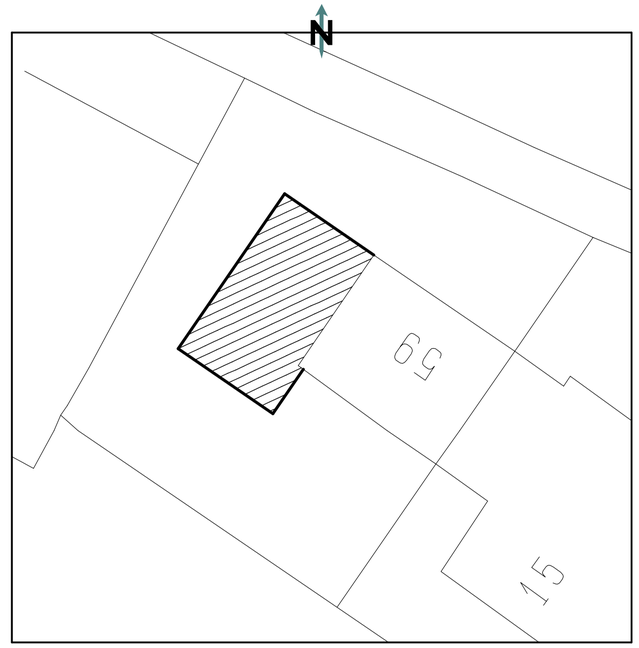


Block/site plan scale:1:200mm

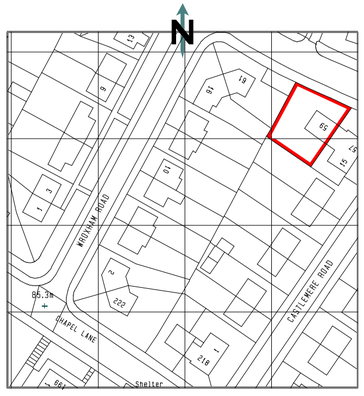


Location plan scale:1:1250mm

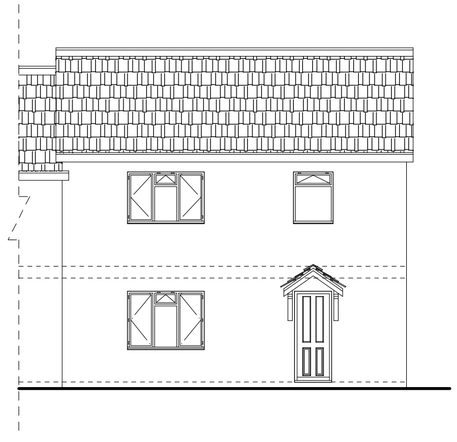


Existing front elevation

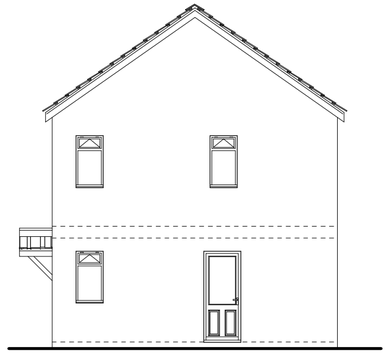


Existing side elevation (West)

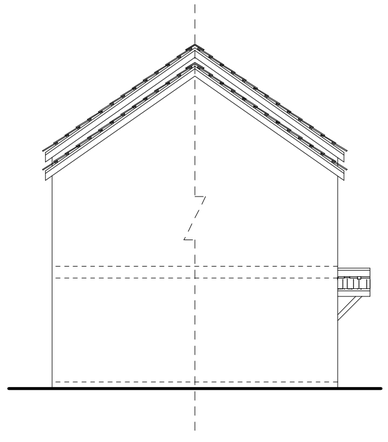

Existing side elevation (East)

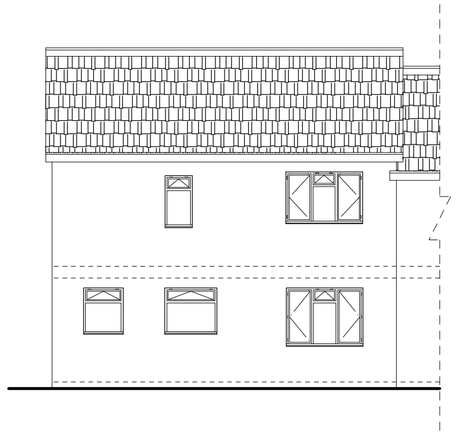

Existing rear elevation

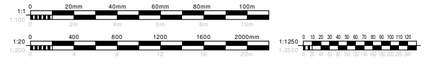

Syed Helal Uddin
Architectural Services
58 Southwood Drive, Baxenden,
Accrington, Lancashire. BB5 2PZ
Tel:01254 238202 Fax:0879 2352826
Mobile: 07879 261142
Email: syedhelaluddin@yahoo.com

Scale:1:100 Page 1/2 (A2)

Drawing no: 2003

Existing & proposed layout

Location:59 Bank House Rd, Manchester, M9 8LY

Prop: Two/single storey extension

Client:MRS. SAHAR AL OBAIDI

Date: November 2023

please do not scale drawing