

PURPOSE OF ISSUE	BUILDING CONTROL

Do not scale from this drawing. All information should be checked by the contractor on site before commencing work. Any discreprencies should be reported to the architect immediately. All rights are reserved and are not transferable. Unauthorised reproductions of this drawing are not permitted.

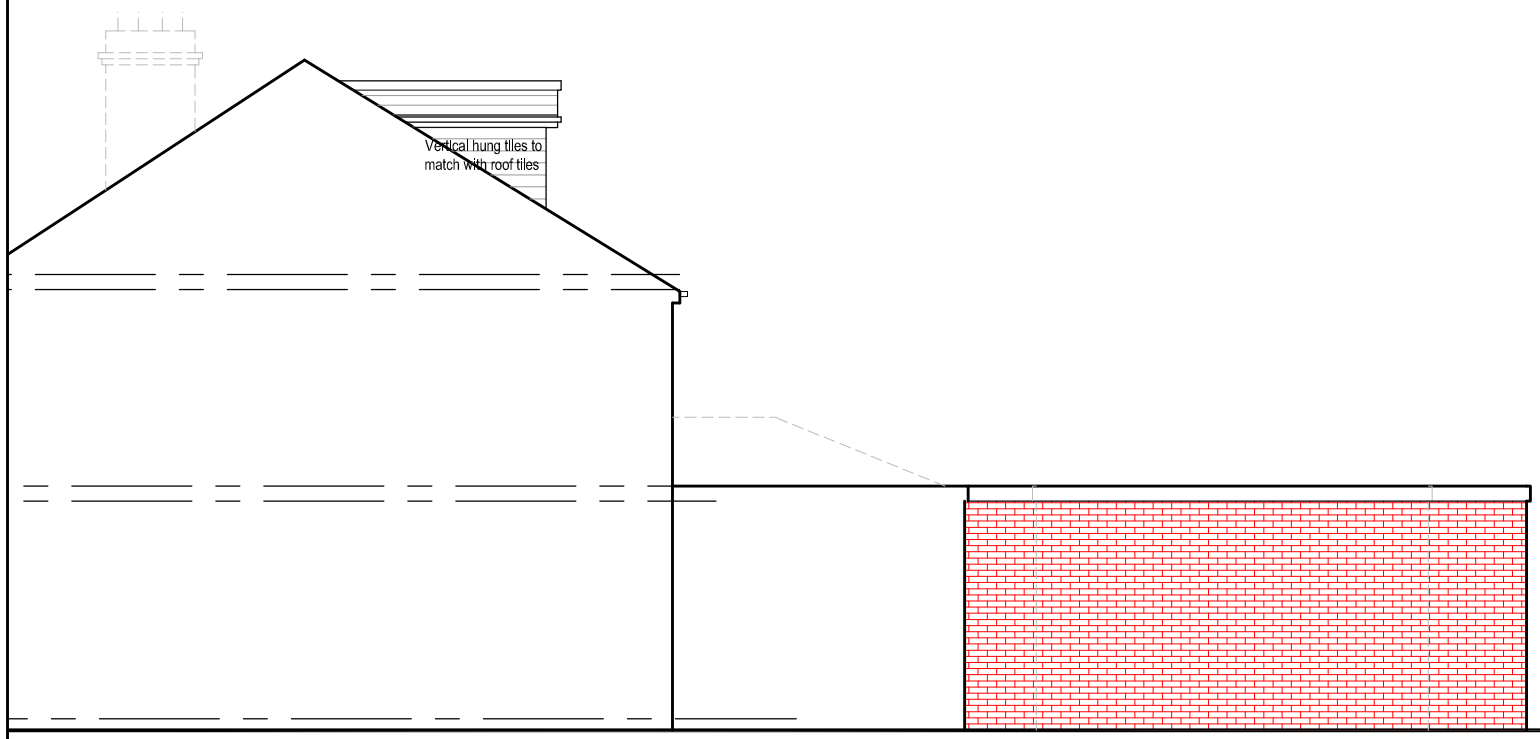


PROPOSED SIDE ELEVATION

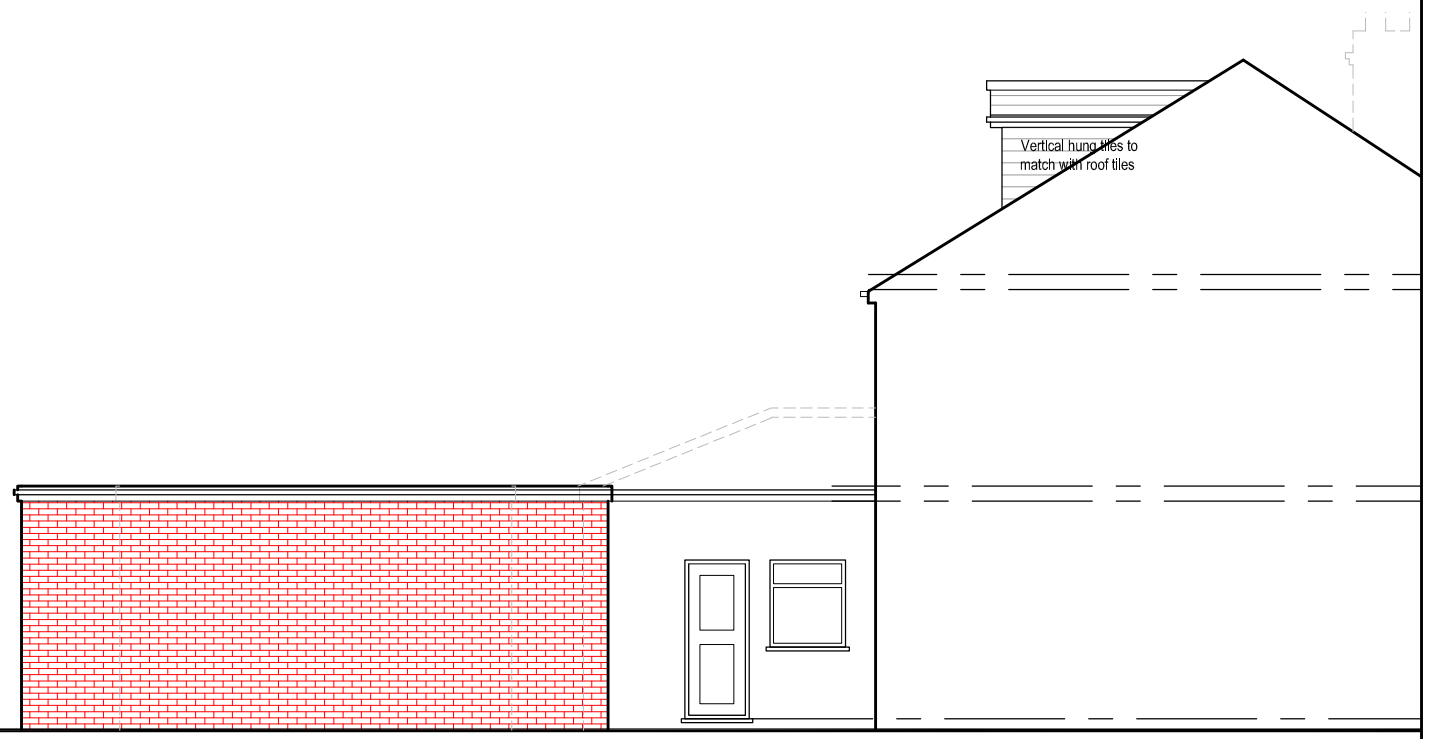

PROPOSED SIDE ELEVATION



PROPOSED REAR ELEVATION

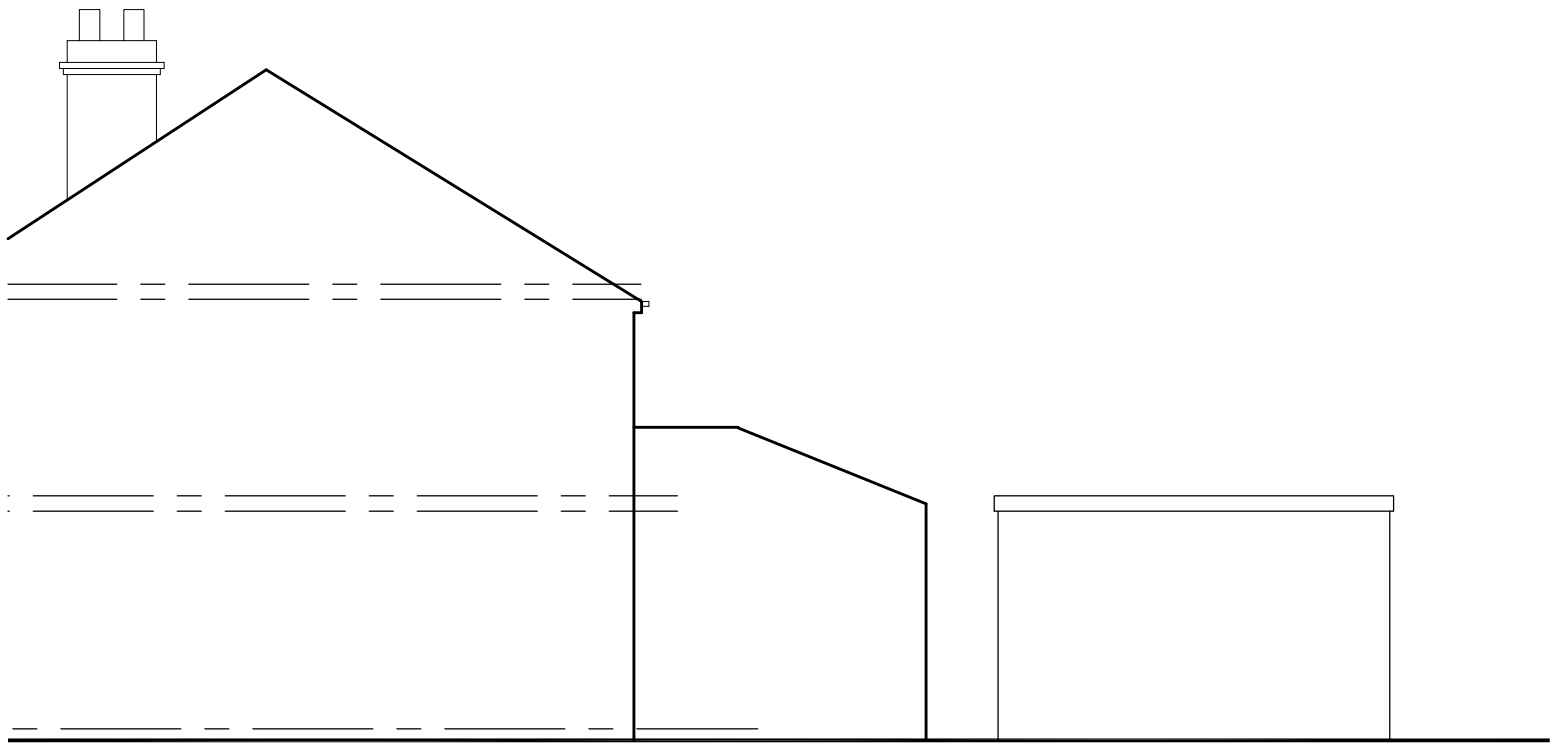

EXISTING SIDE ELEVATION

PROJECT
130 Withington Road, Whalley Range

CLIENT
Mr. Shahzad Anwar

DRAWING TITLE
Proposed Elevation

JOB No	DRAWING No	
-	NA-P03	
SCALE	DATE	REVISION
1:100@A3	Nov. 2023	-

t: 0782 895 3405
e: niamat@hotmail.co.uk

na design