




Section Through North Elevation
Illustrating Sights Lines of Roof Access System
Scale NTS

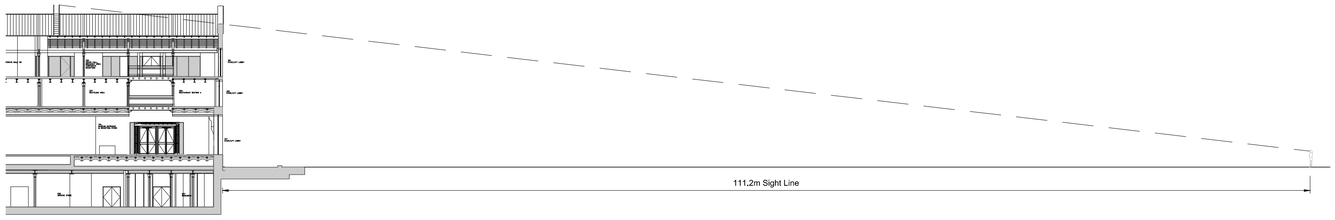

Section Through South Elevation
Illustrating Sights Lines of Roof Access System
Scale NTS

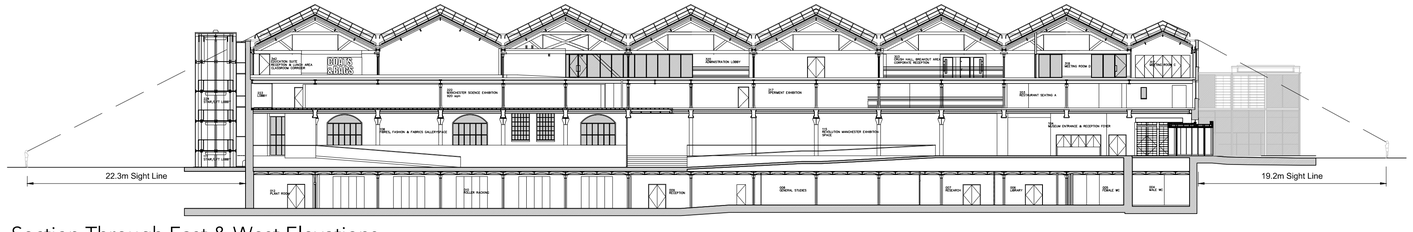

Section Through East & West Elevations
Illustrating Sights Lines of Roof Access System
Scale NTS

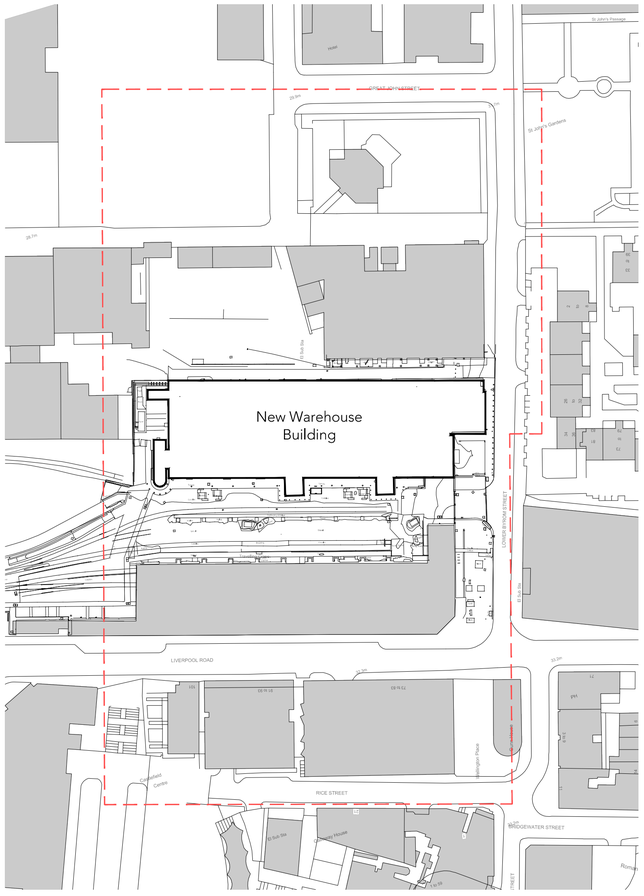

Site Plan Around the New Warehouse Building
Illustrating Sights Lines of Roof Access System
Scale 1:1000

0 0.5 1.0 cm
0 10 m 20 m 30 m 40 m 50 m 60 m 70 m 80 m 90 m 100 m
1:1000

Note:
Do not scale from this drawing.
Dimensions are to be checked on site.
If in doubt please ask.

General Notes

The existing general arrangement base drawings (plans, sections and elevations) are based upon 2010 data and in some instances, may not reflect the current arrangement. Dimensions and arrangements must be checked for accuracy onsite by the contractor, prior to any works commencing, ordering or manufacture / fabrication of any elements or components.

Any discrepancies / irregularities must be reported to the CA immediately.

No work shall commence until any such discrepancies have been resolved.

Limitations

The drawings are based upon existing data and no concealed and / or hidden spaces have been exposed and / or opened up for inspection, unless specifically highlighted. Therefore, the arrangement and interfacing illustrated across details are purely indicative / approximate only. The accuracy of the survey data graphically presented cannot be confirmed. These drawings are for tender purposes only.

General Note

Sight lines indicated are provided on the basis of there being unobstructed views.

The sight lines do not account for any changes in topography or limiting factors such as buildings, structures, furniture etc.

It should be noted that sight lines will be distorted, restricted, dependent on the angle and height that the roof access equipment is viewed from.

Rev	Date/Intls	Details
P2	17/01/24 PL	Site Plan Added
P1	11/01/24 PL	Issued for Planning

© The moral rights of the author are hereby asserted.
This drawing and design is the sole property of Buttress Ltd and must not be reproduced without permission.
buttress Ltd is Registered in England and Wales: 5363573

SCIENCE+ INDUSTRY MUSEUM

Buttress

41 Bengal St
Manchester
M4 6AF

Clockwise, Yorkshire House
Greek Street, Leeds
LS1 5SH

T 0161 236 3303
E contact@buttress.net
W www.buttress.net

Project Title	NEW WAREHOUSE
Client	SCIENCE & INDUSTRY MUSEUM
Location	MANCHESTER
Drawing Title	New Warehouse Proposed Roof Access Sight Lines
Date	11/01/24
Checked	AS
Scale	1:1000
Orig Paper Size	A1
Status	**PLANNING**

Project:	Origin:	Zone:	Level:	Type:	Disc:	Number:	Rev:
9488	BUT	NW	XX	DR	A	(06) 101	P2