
NOTES


ALL DIMENSIONS TO BE CHECKED ON SITE PRIOR TO ANY MANUFACTURING OR FABRICATION AND ANY ANOMALIES TO BE BROUGHT TO THE ATTENTION OF THE ARCHITECT.

NOTES


1. A comprehensive CCTV system to be installed, covering the premises.
2. The proposed bar/restaurant is to have a monitored intruder alarm.
3. All alterations to the building should be in accordance with Secured by Design standards.

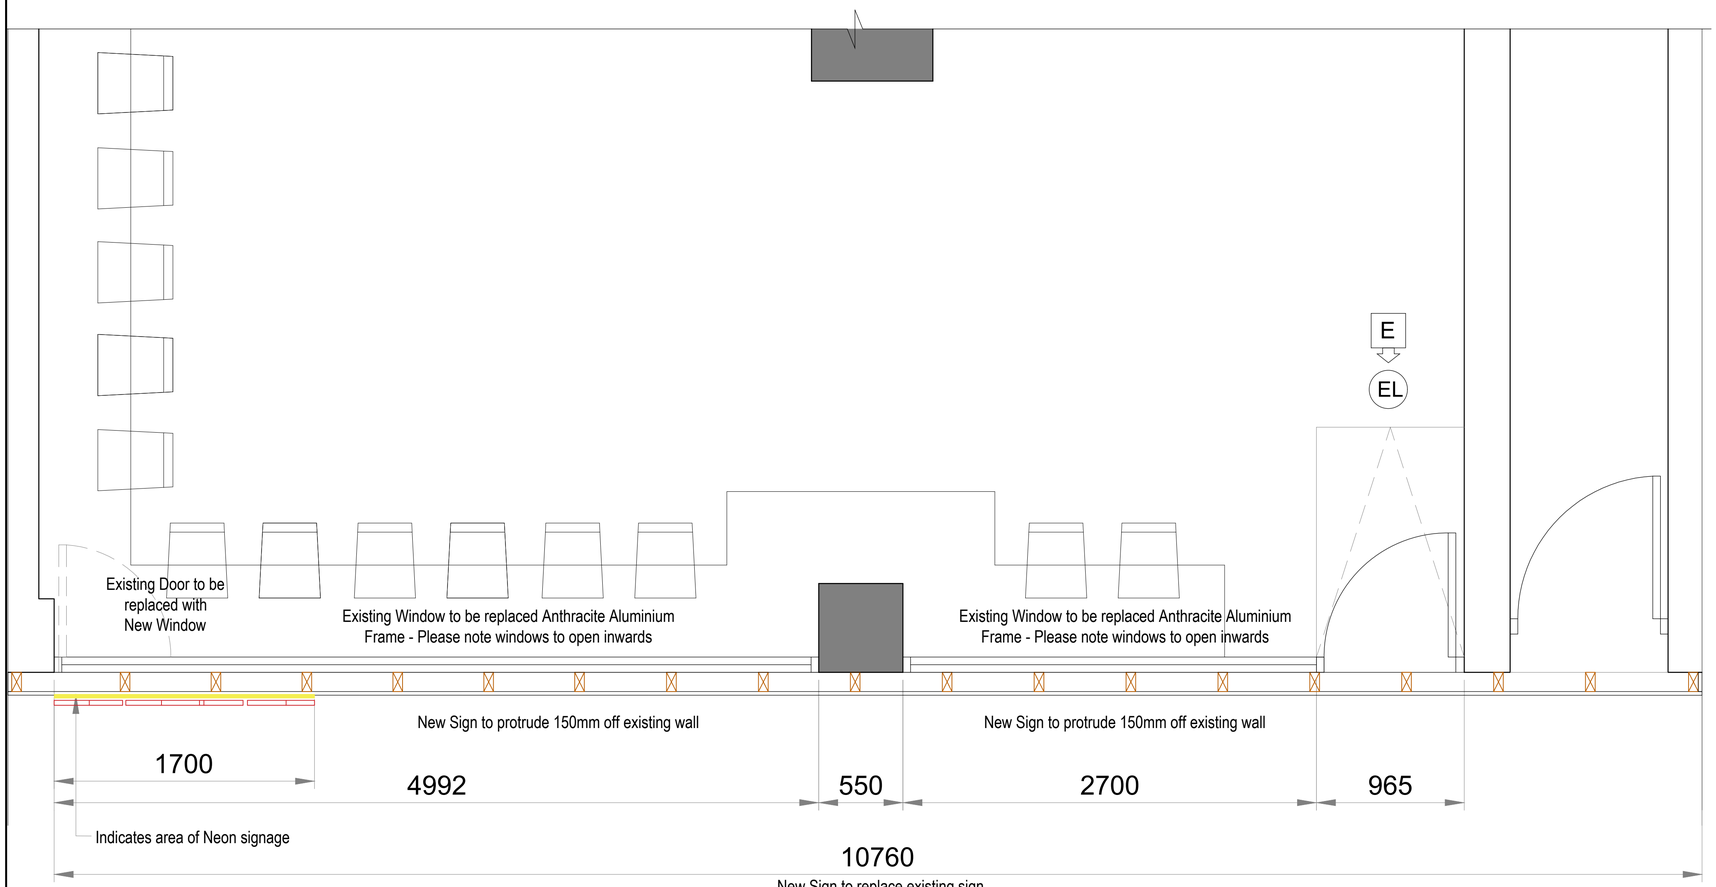

PROPOSED GROUND FLOOR PLAN
1:20

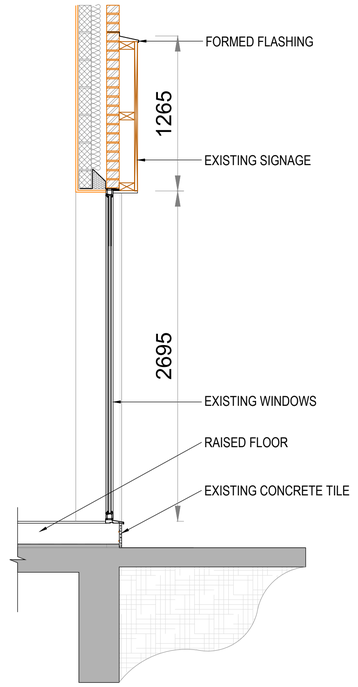

EXISTING SECTION A-A
1:25

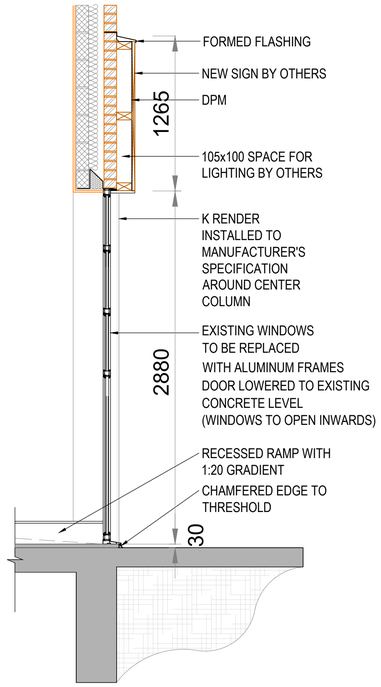


PROPOSED SECTION A-A
1:25



SIGNAGE DETAIL
1:10



GENERIC NEON SIGN

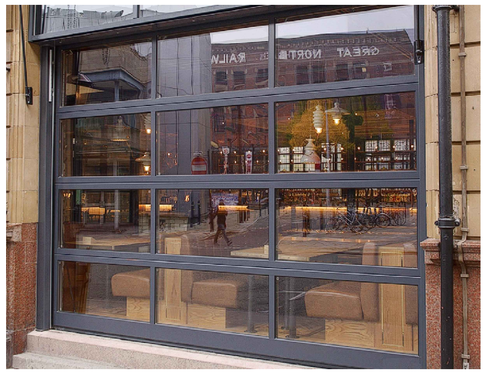

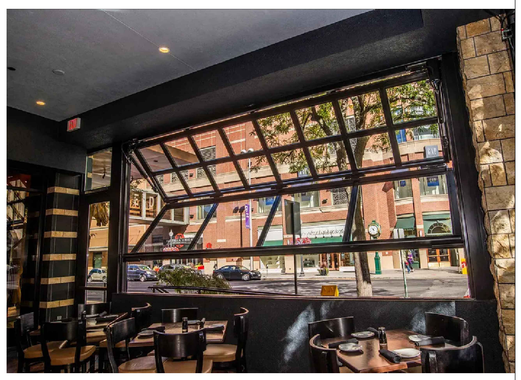


PHOTO EXAMPLES

0 0.5m
SCALE 1:10

0 1m
SCALE 1:20

REV	AMENDMENTS	BY	DATE
F	NOTES ADDED	TB	23.11.23
E	PERMANENT RAMP ACCESS	TB	21.11.23
D	ADDITIONAL INFO FOR PLANNER	TB	14.11.23
C	ADDITIONAL INFO FOR PLANNER	TB	13.07.23
B	CHANGE LIGHTS TO NEON	TB	03.07.23
A	FIRST ISSUE	TB	29.06.23

PLANNING ISSUE
SUBJECT TO LOCAL AUTHORITY APPROVAL

PROJECT
PROPOSED ALTERATIONS/CHANGE OF USE
71 - 73 BRIDGE STREET
MANCHESTER
M3 2RH

CLIENT
MR IAN MAUGHAM

DRAWING TITLE
SIGNAGE DETAILS

DRAWN	TB	DATE	29.06.23
CHECKED		SCALE	1:20 (A1)
APPROVED			

JOB No.	DRG No.	REVISION
--	07	F